

CADDELL PROJECT
2030-Additional scope

GENERAL NOTES

- North - Fabric
Carnegie Xorel Comet 6033 13
- Interior - Neutral fabric
Carnegie Xorel Meteor 6427 706
- West - Fabric
Carnegie Xorel Meteor 6427 725
- East - Fabric
Carnegie Xorel Meteor 6427 744
- South - Fabric
Carnegie Xorel Meteor 6427 722
- String², steel
- North - Fabric-Tackable
Carnegie Xorel Comet 6033 13
- Interior - Neutral fabric-Tackable
Carnegie Xorel Meteor 6427 706
- West - Fabric-Tackable
Carnegie Xorel Meteor 6427 725
- East - Fabric-Tackable
Carnegie Xorel Meteor 6427 744
- South - Fabric
Carnegie Xorel Meteor 6427 722

Wall specifications	
Ceilingtrack height	40 mm String ²
Floortrack height	60 mm String ²
Horizontal	5 mm joint
Vertical	5 mm joint
Wall type	String ²
Profile colours	
Ceiling profile	M 9003 silk gloss
Corners	M 9003 silk gloss
Floor profile	M 9003 silk gloss
Wall track	M 9003 silk gloss
Panels	
String ² , Steel	M 9003 Silk gloss
Finishing	50 dB
Sound insulation	
Window frames	
WD1: String ² , Blushack flush window frame	
Window frame type	V5 (22-22-44-22)
Window frame colour	Standard
Window frame colour	M 9003 silk gloss
Window frame colour	RAL 9005
Window frame colour	6 mm low-iron tempered glass
Window frame colour	6 mm low-iron tempered glass
Doors and door frames	
DO1: Steel hinged door: 56.6 mm	
Door frame full height	Yes
Door colour	M 9003 Silk gloss
Door panel	Solid
Edge finishing colour	Black
Door stop	Artic stop 84x28 mm
Finishing door stop	Standard
Lock type	As per approved HW set
Lock function	As per approved HW set
Finishing lock	As per approved HW set
Door handle	As per approved HW set
Finishing door handle	Standard
Door frame height	1,550 mm
Door frame	Approved door frame
Door frame colour	M 9003 Silk gloss
Door frame rubber	Grey
Lock recess off / passive leaf	As per approved HW set
Electric outtake	As per approved HW set
Hinges	As per approved HW set
Finishing hinges	Standard
Number of hinges / door	3
Underlaid in door	12 mm

01	REVISION 01	08.03.2021
02	ISSUED FOR APPROVAL	07.11.2021

Rev Number	Description	Date
------------	-------------	------

Revisions

CADDELL	CADDELL CONSTRUCTION CO. INC. P O BOX 218099 (2621-009) 2701 LACON PARK DRIVE MONTGOMERY, AL 36109-1100 MAIN 334-272-7723
---------	---

(SUB-) CONTRACTOR

MANUFACTURER

MAARS
20, Box 1000
2800 Hwy 20, Doraville
GA 30095-1100
Fax: 678-441-4242
www.maars.com

Drawing Title
MAARS SHOP DRAWINGS
LEVEL 03
ELEVATION (Pg 1)

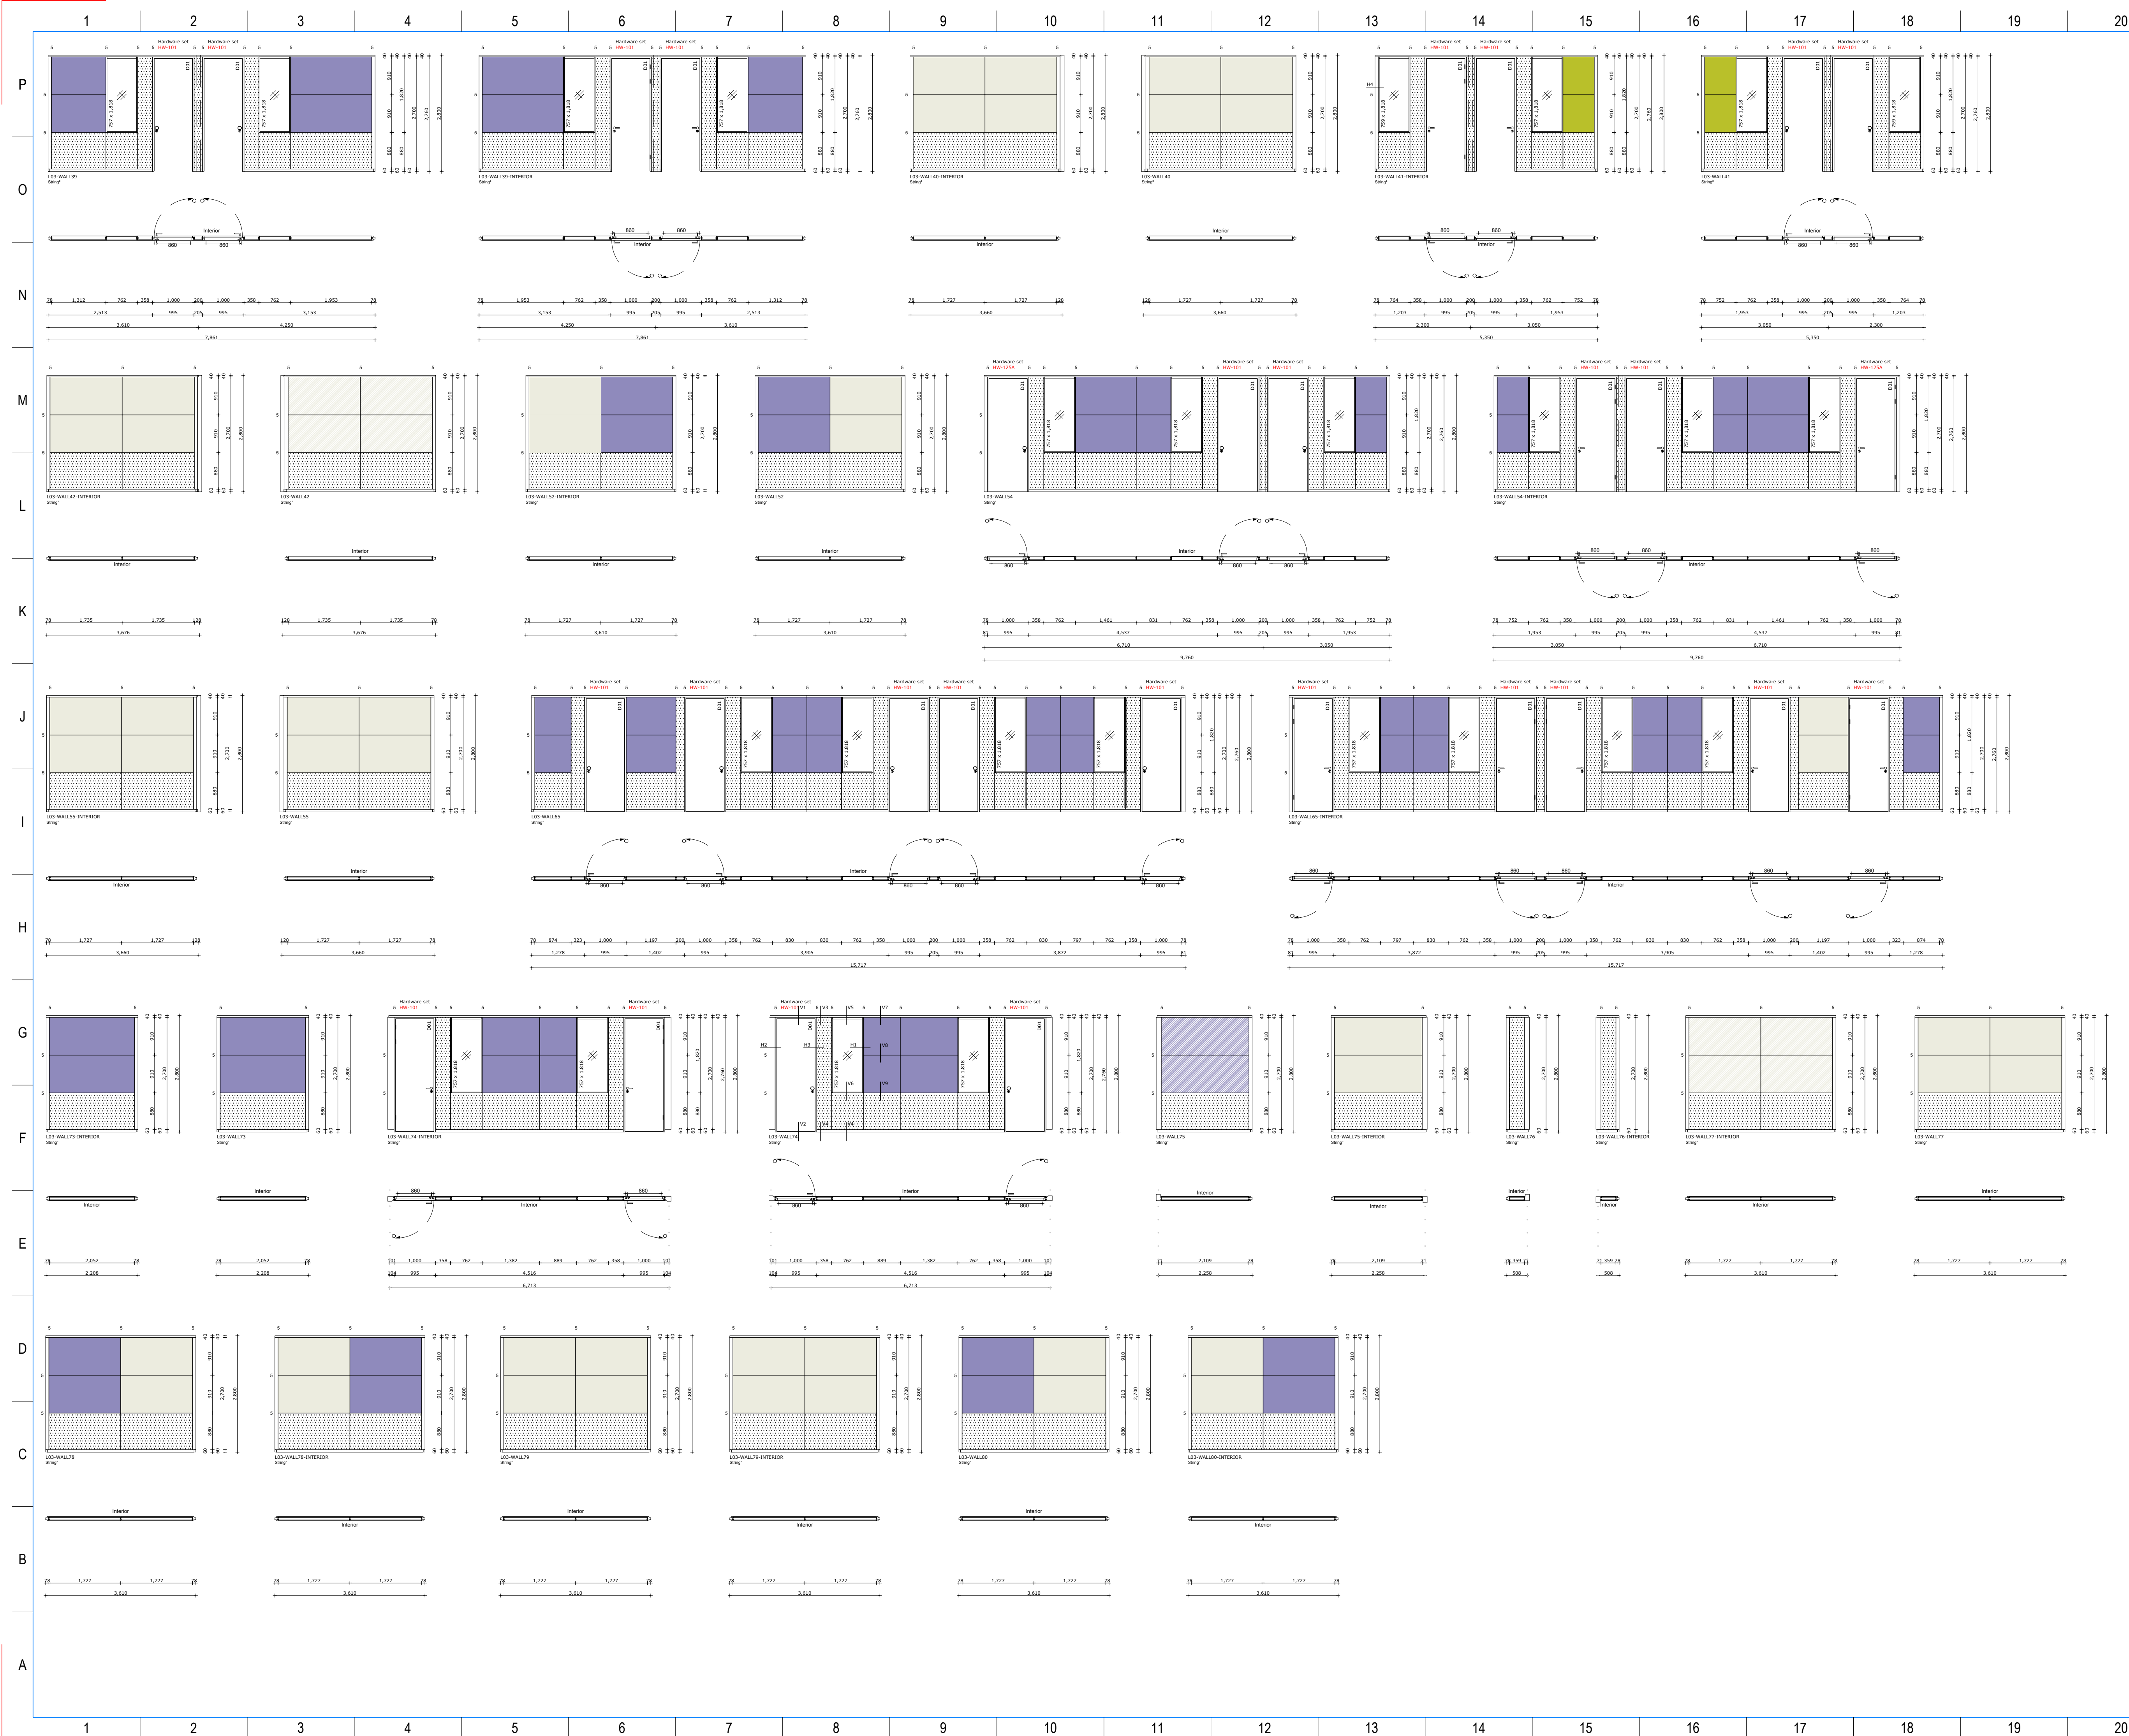
080 Project Number 2030-Additional scope	Drawing Scale 1:50	Phase SHOP DRAWING
CADD File Name CADDFILENAME	CADD File Scale NTS	Sheet Number 3/8
Date 07.11.2021		Drawn By MUJUN
Checked By VINEETH		

- | Wall specifications | |
|-------------------------------|------------------------------|
| Ceiling track height | 45 mm String |
| Floor track height | 60 mm String |
| Horizontal | |
| Vertical | |
| 5 mm joint | |
| Wall type | String |
| Profile colours | |
| Coating profile | |
| M 9003 S&K gloss | |
| Comers | |
| M 9003 S&K gloss | |
| Floor profile | |
| M 9003 S&K gloss | |
| Wall track | |
| M 9003 S&K gloss | |
| Panels | |
| String | Steel |
| Finishing | M 9003 S&K gloss |
| Sound insulation | 59 dB |
| Window frames | |
| W01-String | 3-Block flush window frame |
| Window frame type | VS (22-24-42) |
| String | String |
| Screening colour | Black |
| Door stop | Artic. double-stop BA28 mm |
| Glass interior side | 6 mm low-iron tempered glass |
| Glass exterior side | 6 mm low-iron tempered glass |
| Doors and door frames | |
| D01 | Steel hinged door, 56.8 mm |
| Door frame fit height | Yes |
| Door colour | M 9003 S&K gloss |
| Door handle height | Standard |
| Edge finishing colour | Black |
| Door stop | Artic. double-stop BA28 mm |
| Finishing door stop | Standard |
| Lock function | As per approved HW set |
| Finishing lock | As per approved HW set |
| Low handle height | As per approved HW set |
| Finishing door handle | Standard |
| Door frame | 1,050 mm |
| Door frame | Agreed door frame |
| Door frame colour | M 9003 S&K gloss |
| Lock recess (if passion leaf) | As per approved HW set |
| Electric strikeplate | As per approved HW set |
| Finishing hinges | As per approved HW set |
| Finishing hinges | Standard |
| Door under cut in door | 3 |
| Under cut in door | 12 mm |

CADDELL CADDELL CONSTRUCTION CO., INC.
P O BOX 210099 (36121-0099)
2700 LAGOON PARK DRIVE
MONTGOMERY, AL 36109-1100
MAIN 334-272-7723


MANUFACTURER
 MAARS
 PO Box 1000
 3840 BA Henderson
 TEL: 0031 341 -
 FAX: 0341 - 42
[www.maarslivingwall](http://www.maarslivingwall.info@maars.nl)
info@maars.nl

Date	07.11.2021	Sheet Number 4/8
Drawn By	MIJUN	
Checked By	VINEETH	



CADDELL PROJECT
2030-Additional scope

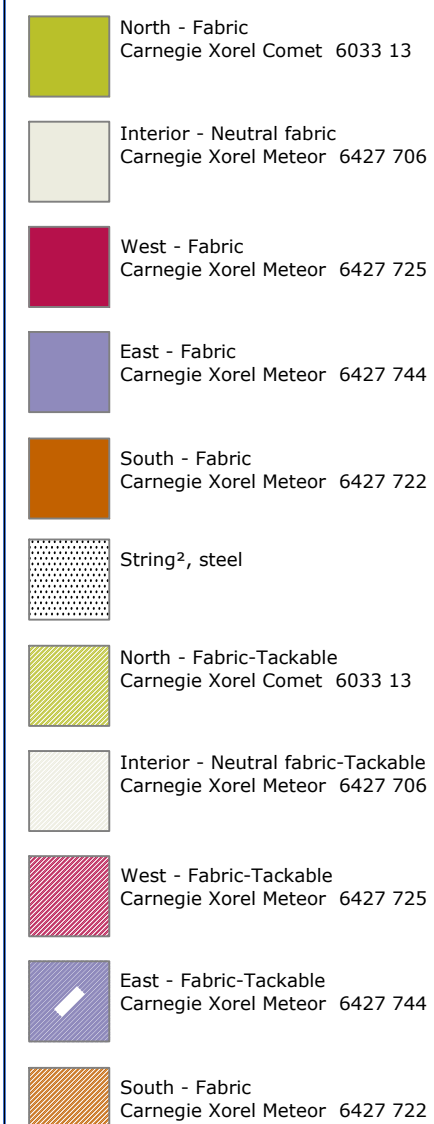GENERAL NOTES



Wall specifications

Ceilingtrack height	40 mm String*
Floortrack height	60 mm String*
Horizontal	5 mm joint
Vertical	5 mm joint
Wall type	

Profile colours

Ceiling profile
M 9003 Silk gloss
Corners
M 9003 Silk gloss
Floor profile
M 9003 Silk gloss
Wall track
M 9003 Silk gloss

Panels

String ⁴ , Steel	
Finishing	M 9003 Silk gloss
Sound insulation	50 dB

Window frames

W01-String², Bi-block flush window frame	
Window frame type	V5 (22-22-44-22)
Screening type	Straight screening
Window frame colour	M 9003 Silk gloss
Screening colour	RAL 9010
Glass exterior side	6 mm low-iron tempered glass
Glass interior side	6 mm low-iron tempered glass

Doors and door frames

D01: Steel hinge full height	56.6 mm
Door frame full height	Yes
Door colour	M 9003 Silk gloss
Vision panel	Solid
Edge finish	Black
Door stop	Artitec doorstop B428 mm
Finishing door stop	Standard
Lock type	As per approved HW set
Lock function	As per approved HW set
Finishing lock	As per approved HW set
Door handle	As per approved HW set
Finishing door handle	Standard
Letter handle height	1.050 m
Door frame	Approved door frame
Door frame colour	M 9003 Silk gloss
Door frame finish	Grip
Lock release of / passive lock	As per approved HW set
Electric stratégiate	As per approved HW set
Hinges	As per approved HW set
Finishing hinges	Standard
Number of hinges / door	3
Under floor in door	12 mm

01	REVISION 01	08.03.2021
00	ISSUED FOR APPROVAL	07.11.2021
Rev Number	Description	Date



(SUB-) CONTRACTOR

MANUFACTURER
 **MAARS**
 PO Box 1000
 3840 BA Hordervijk
 TEL: 0031 341 - 46
 FAX: 0341 - 42 47
www.maarslivingwalls.com
info@maars.nl

Drawing Title MAARS SHOP DRAWINGS
 LEVEL 03
 ELEVATION (Pg 3)

CBO Project Number 2030-Additional scope	Drawing Scale 1:50	Phase
CADD File Name CADDFILENAME	CADD Plot Scale NTS	SHOP DRAWING
	Date 07.11.2021	Sheet Number 5/8
	Drawn By MIJUN	
	Checked By VINEETH	

CADDELL PROJECT
2030-Additional Scope

GENERAL NOTES

- North - Fabric
Carnegie Xorel Comet 6033 13
- Interior - Neutral fabric
Carnegie Xorel Meteor 6427 706
- West - Fabric
Carnegie Xorel Meteor 6427 725
- East - Fabric
Carnegie Xorel Meteor 6427 744
- South - Fabric
Carnegie Xorel Meteor 6427 722
- String², steel
- North - Fabric-Tackable
Carnegie Xorel Comet 6033 13
- Interior - Neutral fabric-Tackable
Carnegie Xorel Meteor 6427 706
- West - Fabric-Tackable
Carnegie Xorel Meteor 6427 725
- East - Fabric-Tackable
Carnegie Xorel Meteor 6427 744
- South - Fabric
Carnegie Xorel Meteor 6427 722

Wall specifications	
Ceilingtrack height	40 mm String ²
Floortrack height	60 mm String ²
Horizontal	5 mm part
Vertical	5 mm part
Wall type	String ²
Profile colours	
Ceiling profile	M 9003 Silk gloss
Corners	M 9003 Silk gloss
Floor profile	M 9003 Silk gloss
Wall track	M 9003 Silk gloss
Panels	
String ² Steel	M 9003 Silk gloss
Finishing	90 dB
Sound insulation	
Window frames	
W01 String ² Bi-block flush window frame	
Window frame type	VIS (22-24-44-22)
Screening type	Shaded Screenings
Screening colour	RAL 9010
Glass exterior side	6 mm low-iron tempered glass
Glass interior side	6 mm low-iron tempered glass
Doors and door frames	
D01 Steel hinged door 55.6 mm	
Door frame full height	Yes
Door colour	M 9003 Silk gloss
Visor panel	Solid
Edge finishing colour	Black
Door stop	Artistic doorstop 84x28 mm
Finishing door stop	Standard
Lock type	As per approved HW set
Lock function	As per approved HW set
Finishing lock	As per approved HW set
Door handle	Standard
Finishing door handle	Standard
Lever handle height	1,000 mm
Door frame	Approved door frame
Door frame colour	M 9003 Silk gloss
Door frame rubber	Grey
Lock recess diff. / passive leaf	As per approved HW set
Electric strikeplate	As per approved HW set
Hinges	Standard
Finishing hinges	Standard
Number of hinges / door	3
Undercut in door	12 mm

01 REVISION 01 08.03.2021

02 ISSUED FOR APPROVAL 07.11.2021

Rev Number Description Date

Revisions

CADDELL CADDELL CONSTRUCTION CO. INC.
P O BOX 218099 (9821-0599)
2701 LACSON PARK DRIVE
MONTGOMERY, AL 36109-1500
MAIN 204-272-7722

(SUB-) CONTRACTOR MANUFACTURER
MAARS
PO Box 1000
3800 Hwy 20, Sandusky
MI 49881-1000
Fax: 5341 - 42 42 24
info@maars.nl

Drawing Title MAARS SHOP DRAWINGS
LEVEL 04
ELEVATION (Pg 1)

080 Project Number Drawing Scale Phase
2030-Additional Scope 1:50 SHOP DRAWING
CADED File Name CADD File Scale
CADDFILENAME NTS

Date 20.09.2021 Sheet Number 2/2
Drawn By MIJUN
Checked By JOSEPH

CADDELL PROJECT
2030-Additional Scope

GENERAL NOTES

East - Fabric
Carnegie Xorel Meteor 6427 743

String², steel

Etched glass
Please share the etch pattern to check
feasibility & cost

Wall specifications

Ceilingtrack height

40 mm String²

Floortrack height

60 mm String²

Horizontal

5 mm joint

Vertical

5 mm joint

Wall type

String²

Profile colours

Ceiling profile

M 9003 Silk gloss

Corners

M 9003 Silk gloss

Floor profile

M 9003 Silk gloss

Wall track

M 9003 Silk gloss

Panels

String², Steel

Finishing

M 9003 Silk gloss

Sound insulation

50 dB

Window frames

W01- String², Bi-block flush window frame

Window frame type

VS (22-23-44-22)

Screening type

Slatted screening

Window frame colour

M 9003 Silk gloss

Screening colour

RAL 9010

Glass exterior side

6 mm low-iron tempered glass

Glass interior side

6 mm low-iron tempered glass

Doors and door frames

D01- Steel hinged door, 56.6 mm

Door frame full height

Yes

Door colour

M 9003 Silk gloss

Vision panel

Solid

Edge finishing colour

Black

Door stop

Artistic doorstop 84x28 mm

Finishing door stop

Standard

Lock type

As per approved HW set

Lock function

As per approved HW set

Finishing lock

As per approved HW set

Door handle

Standard

Finishing door handle

Standard

Lever handle height

1,250 mm

Door frame

Approved door frame

Door frame colour

M 9003 Silk gloss

Door frame rubber

Only

Lock recess dfr / possible

As per approved HW set

Electric strikeplate

As per approved HW set

Hinges

Standard

Finishing hinges

Standard

Number of hinges / slab

12 mm

Undercut in door

12 mm

CADDELL PROJECT
2030-Additional Scope

GENERAL NOTES

East - Fabric
Carnegie Xorel Meteor 6427 743

String², steel

Etched glass
Please share the etch pattern to check
feasibility & cost

Wall specifications

Cellingtrack height

40 mm String²

Floortrack height

60 mm String²

Horizontal

5 mm joint

Vertical

5 mm joint

Wall type

String²

Profile colours

Celling profile

M 9003 Silk glass

Corners

M 9003 Silk glass

Floor profile

M 9003 Silk glass

Wall track

M 9003 Silk glass

Panels

String², Steel

Finishing

M 9003 Silk glass

Sound insulation

50 dB

Window frames

W01- String², Bi-block flush window frame

Window frame type

VS (22-22-44-22)

Screening type

Struct screening

Window frame colour

M 9003 Silk glass

Screening colour

RAL 9010

Glass exterior side

6 mm low-iron tempered glass

Glass interior side

6 mm low-iron tempered glass

Doors and door frames

D01- Steel hinged door, 56.6 mm

Door frame full height

Yes

Door colour

M 9003 Silk glass

Vision panel

Solid

Edge finishing colour

Black

Door stop

Artistic doorstop 84x28 mm

Finishing door stop

Standard

Lock type

As per approved HW set

Lock function

As per approved HW set

Finishing lock

As per approved HW set

Door handle

Standard

Finishing door handle

Standard

Level handle height

1,050 mm

Door frame

Approved door frame

Door frame colour

M 9003 Silk glass

Door frame rubber

Only

Lock recess dfr / possible

As per approved HW set

Electric strikeplate

As per approved HW set

Hinges

As per approved HW set

Finishing hinges

Standard

Number of hinges / stop

12 mm

Undercut in door

12 mm

CADDELL PROJECT
2030-Additional Scope

GENERAL NOTES

East - Fabric
Carnegie Xorel Meteor 6427 743

String², steel

Etched glass
Please share the etch pattern to check
feasibility & cost

Wall specifications

Ceilingtrack height

40 mm String²

Floortrack height

60 mm String²

Horizontal

5 mm joint

Vertical

5 mm joint

Wall type

String²

Profile colours

Ceiling profile

M 9003 Silk gloss

Corners

M 9003 Silk gloss

Floor profile

M 9003 Silk gloss

Wall track

M 9003 Silk gloss

Panels

String², Steel

Finishing

M 9003 Silk gloss

Sound insulation

50 dB

Window frames

W01- String², Bi-block flush window frame

Window frame type

VS (22-22-44-22)

Screening type

Struct screening

Window frame colour

M 9003 Silk gloss

Screening colour

RAL 9010

Glass exterior side

6 mm low-iron tempered glass

Glass interior side

6 mm low-iron tempered glass

Doors and door frames

D01- Steel hinged door, 56.6 mm

Door frame full height

Yes

Door colour

M 9003 Silk gloss

Vision panel

Solid

Edge finishing colour

Black

Door stop

Artistic doorstep 84x28 mm

Finishing door stop

Standard

Lock type

As per approved HW set

Lock function

As per approved HW set

Finishing lock

As per approved HW set

Door handle

Standard

Finishing door handle

Standard

Lever handle height

1,050 mm

Door frame

Approved door frame

Door frame colour

M 9003 Silk gloss

Door frame rubber

Only

Lock recess dfr / possible set

As per approved HW set

Electric strikeplate

As per approved HW set

Hinges

As per approved HW set

Finishing hinges

Standard

Number of hinges / stop

Undercut in door

12 mm

01	PARTITIONS REVISED	15.03.2022
00	ISSUED FOR APPROVAL	07.11.2021
Rev Number	Description	Date

(SUB-) CONTRACTOR	MANUFACTURER

Drawing Title	MAARS SHOP DRAWINGS LEVEL 03 ELEVATION (Pg 3)
---------------	---

080 Project Number	Drawing Scale	Phase
2030-Additional Scope	1:50	
CADD File Name	CADD File Scale	SHOP DRAWING
CADD FILENAME	NTS	

Date	Sheet Number
07.11.2021	5/5
Drawn By	
MJUN	
Checked By	
VINEETH	



1006: Ceilingtrack U - 57x55x57 mm, 3000 mm
1008: Ceilingtrack U - special, 3000 mm
7003: Foamtape, one-sided adhesive, black 3x9mm
4102: Steel door, 40mm
8001: Self drilling tek screw 3,5x16 mm
6101: Rockwool pad 201, 1200x600x40 mm, 35 kg/m³
4008: 25/60 mm offset door frame, steel, 100 mm
4102: Steel door, 56,6 mm



6043: Steel panel, String?
7003: Foamplate, one-sided adhesive, black 3x9mm
1006: Ceilingtrack U - 57x55x57 mm, 3000 mm
1008: Ceilingtrack U - special, 3000 mm
8001: Self drilling tek screw 3,5x16 mm
1201: Rockwool pad 201, 1200x600x40 mm, 35 kg/m³
6043: Steel panel, String?
1072: Support track (String?), 3000 mm
1056: Floortrack U - 75x52x75 mm, 3000 mm
721: Adjustable wall
7206: Shim, 150x40x10 mm
7003: Foamplate, one-sided adhesive, black 3x9mm
6011: Rockwool pad 201, 1200x600x40 mm, 35 kg/m³
8011: Wallplug nr.6
8011: Self tapping screw, 4,8 x 32 mm



7043: Window frame (2-parts), 100 mm, alu, bi-block flush
 7044: Foamtape, one-sided adhesive, black 6x9mm
 1008: Ceilingtrack U - 57x55x57 mm, 3000 mm
 1008: Ceilingtrack U - special, 3000 mm
 6116: Rockwool, sealed, 55x54x1200 mm
 7003: Foamtape, one-sided adhesive, black 3x9mm
 8001: Self drilling tek screw 3,5x16 mm
 6043: Steel panel, String?²
 3061: Clamping stud 5 mm, String?²
 6043: Steel panel, String?²
 1072: Support track (String?²), 3000 mm
 1056: Floortrack U - 75x52x75 mm, 3000 mm
 7251: Adjustable wedges
 7206: Shim, 150x40x10 mm
 7003: Foamtape, one-sided adhesive, black 3x9mm
 6101: Rockwool pad 201, 1200x600x40 mm, 35 kg/m³
 8081: Wallplug nr 6
 8011: Self tapping screw, 4,8 x 32 mm
 6069: MDF panel, String?², special covering
 7003: Foamtape, one-sided adhesive, black 3x9mm
 1008: Ceilingtrack U - 57x55x57 mm, 3000 mm
 1008: Ceilingtrack U - special, 3000 mm
 8001: Self drilling tek screw 3,5x16 mm
 6101: Rockwool pad 201, 1200x600x40 mm, 35 kg/m³
 6304: Clamping strip melamin panel, String?²
 8032: Screw for chipboard 4 x 16 (1000 pcs.)
 6301: Clamping strip melamin panel, Metaline wood
 3061: Clamping stud 5 mm, String?²
 6043: Steel panel, String?²
 1072: Support track (String?²), 3000 mm
 1056: Floortrack U - 75x52x75 mm, 3000 mm
 7251: Adjustable wedges (24 pcs.)
 7206: Shim, 150x40x10 mm (10 pcs.)
 7003: Foamtape, one-sided adhesive, black 3x9mm
 8081: Wallplug nr 6 (100 pcs.)
 8011: Self tapping screw, 4,8 x 32 mm (200 pcs.)



4102: Steel door, 56.6 mm
2069: Outside corner, square, 118x118 mm, 90°, String²
6101: Rockwool pad 201, 1200x600x40 mm, 35 kg/m³
4302: Flush hinge
4008: 25/60 mm offset door frame, steel, 100 mm
2029: Inside corner, square, 18x18 mm, 90°, String²
3061: Clamping stud 5 mm, String²



6043: Steel panel, String²
3061: Clamping stud 5 mm, String²
8011: Self tapping screw, 4,8 x 32 mm
6103: Rockwool pad 201, 900x600x40 mm, 35 kg/m³
4008: 25/60 mm offset door frame, steel, 100 mm
4102: Steel door, 56,6 mm
4201: Lock



5043: Window frame (2-parts), 100 mm, alu, bi-block flush
3061: Clamping stud 5 mm, String²
8032: Screw for chipboard 4 x 16
6304: Clamping strip melamin panel, String²
6024: 19 mm chipboard
6101: Rockwool pad 201, 1200x600x40 mm, 35 kg/m³
6043: Steel panel, String²



5043: Window frame (2-parts), 100 mm, alu, bi-block flush
3061: Clamping stud 5 mm, String²
1253: End post half for U-profile 48 mm String²
7003: Foamtape, one-sided adhesive, black 3x9mm (Ä 100 mÄ¹)
6101: Rockwool pad 201, 1200x600x40 mm, 35 kg/m³
1245: U-profile 52x48x52 mm
8011: Self tapping screw, 4,8 x 32 mm (Ä 200 pcs.)


CADDELL CADDELL CONSTRUCTION CO., INC.
P O BOX 210099 (36121-0099)
2700 LAGOON PARK DRIVE
MONTGOMERY, AL 36109-1100
MAIN 334-272-7723

MANUFACTURER


CBO Project Number 2030-Additional scope	Drawing Scale 1:2	Phase SHOP DRAWING
CADD File Name CADDFILENAME	CADD Plot Scale NTS	

Date	07.11.2021	Sheet Number	8/8
Drawn By	MIJUN		
Checked By	VINEETH		

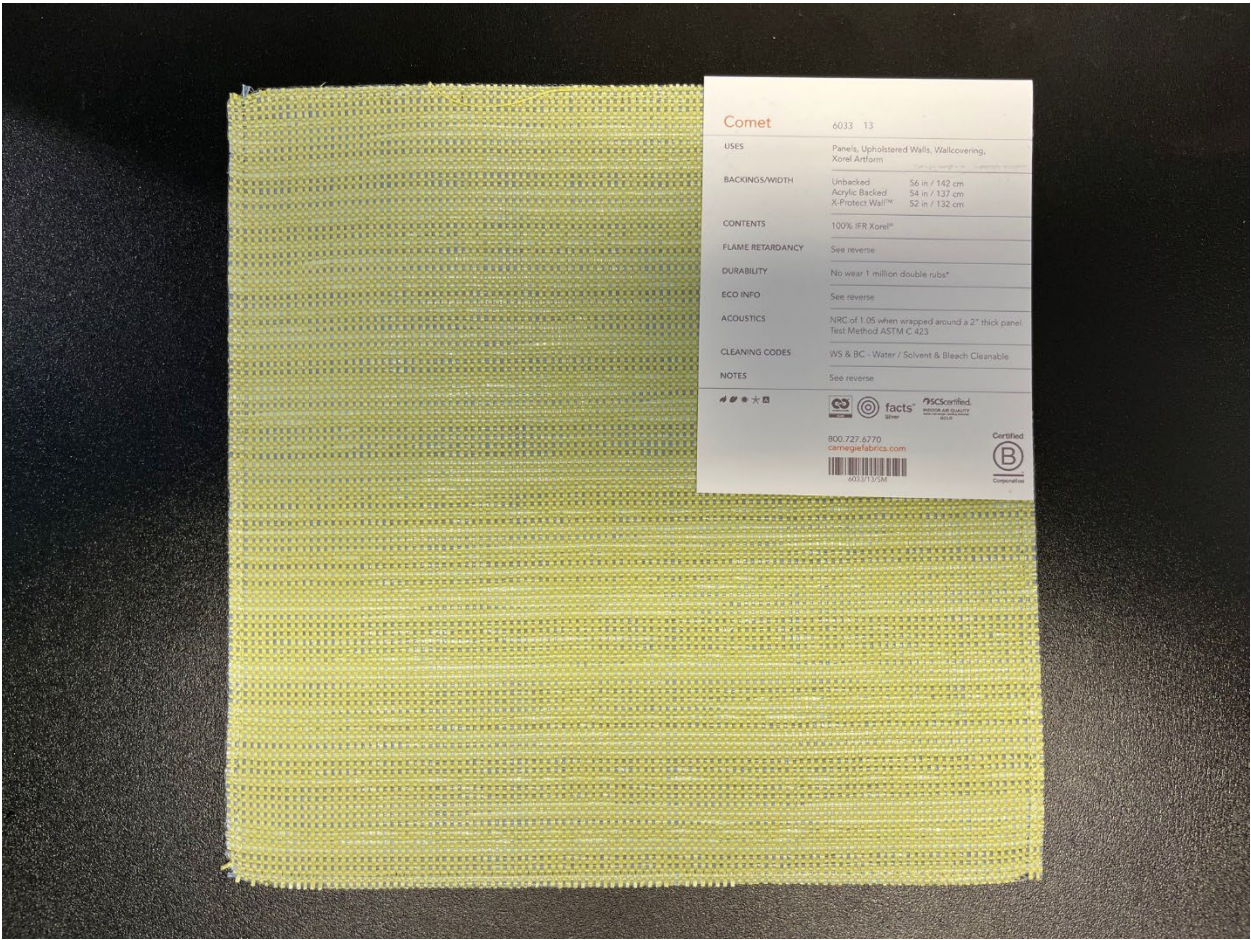
Fabric Sample: Comet 6033 13



Fabric Sample: Meteor 6427 744

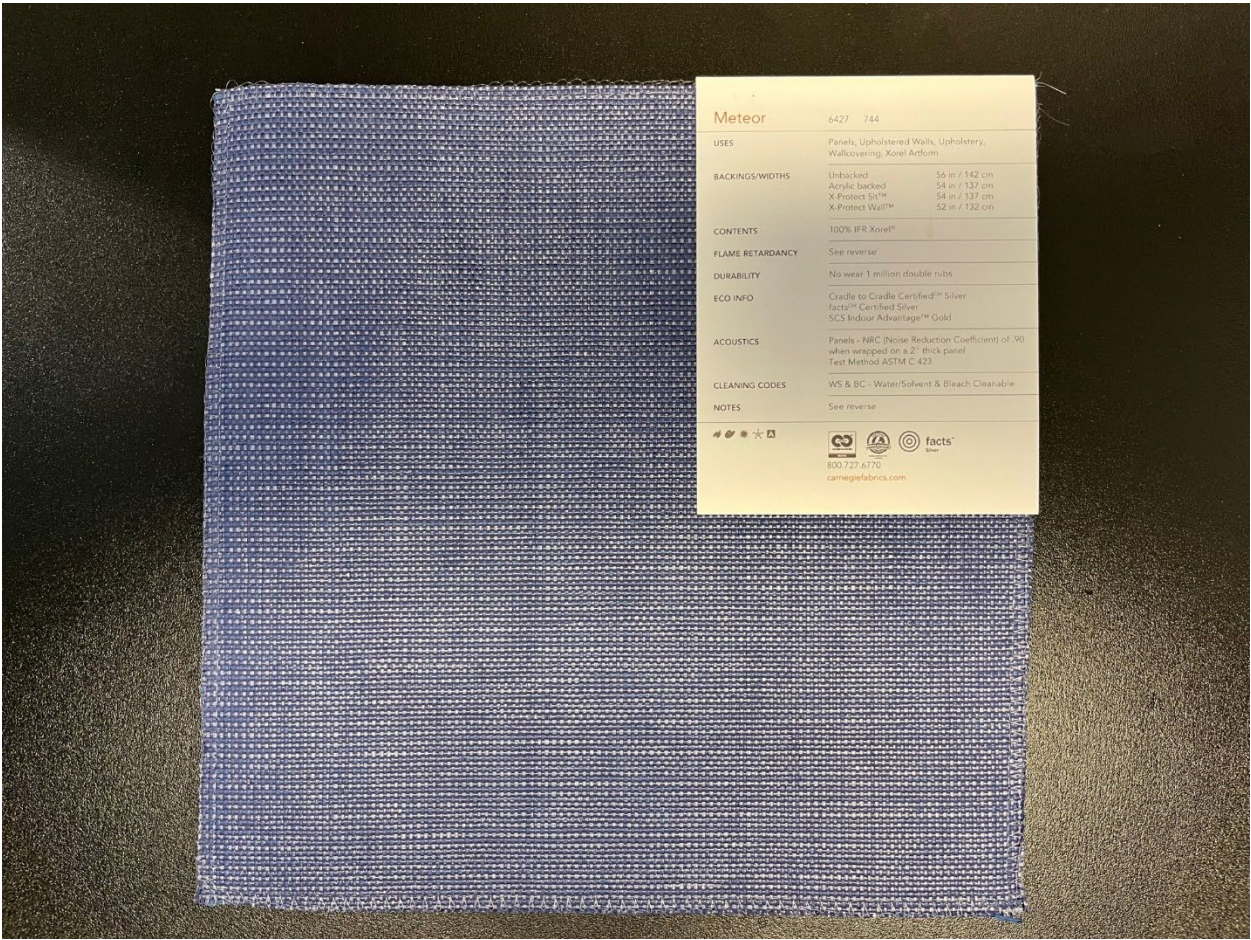

Fabric Sample: Meteor 6427 725

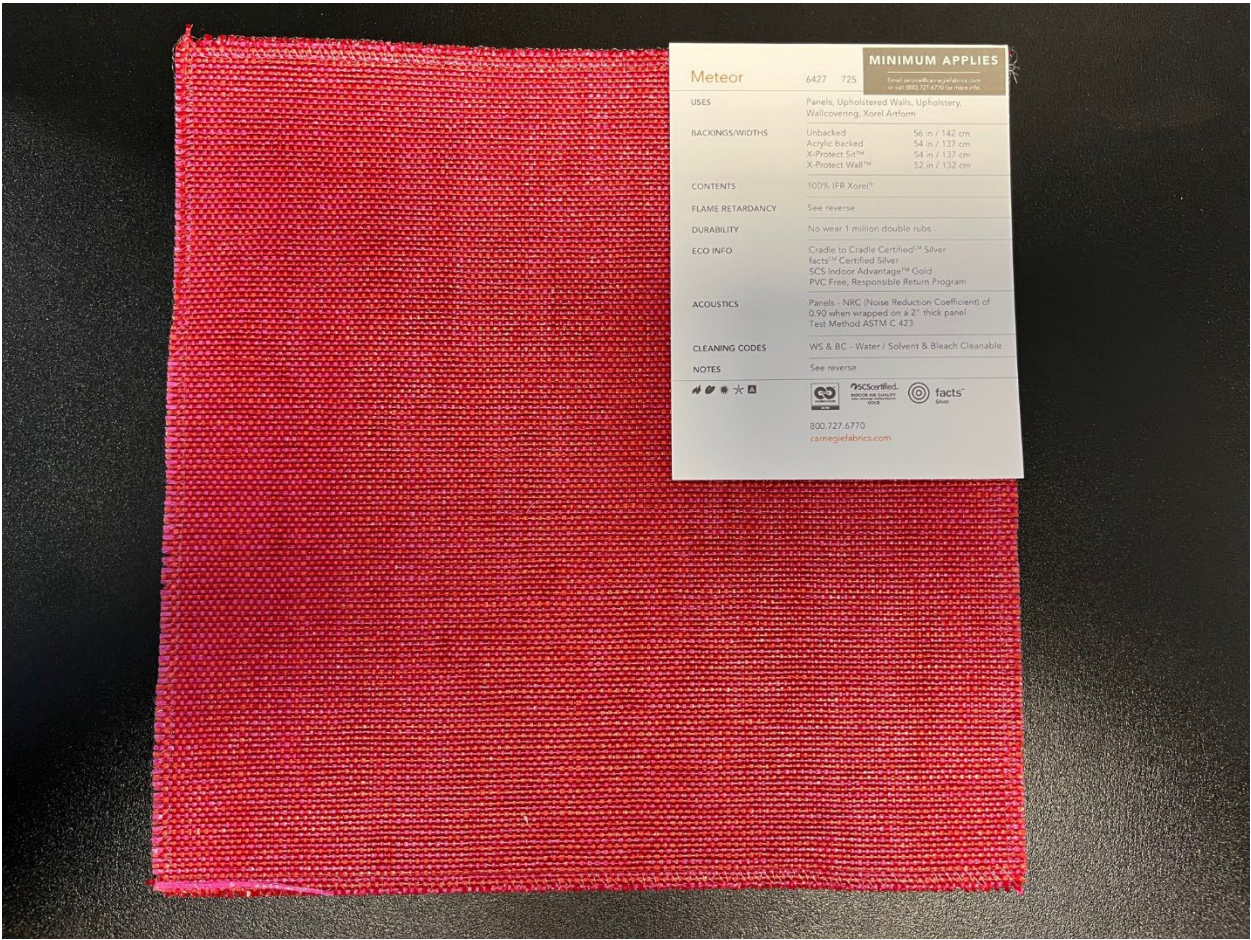

Meteor	6427 725	MINIMUM APPLIES	
		For application information, visit carnegiefabrics.com or call 800.727.6770 for more info.	
USES	Panels, Upholstered Walls, Upholstery, Wallcovering, Xorel Antiform		
BACKINGS/WIDTHS	Unbacked	56 in / 142 cm	
	Acrylic backed	54 in / 137 cm	
	X-Protect Sol™	54 in / 137 cm	
	X-Protect Wall™	52 in / 132 cm	
CONTENTS	100% IFR Xorel®		
FLAME RETARDANCY	See reverse		
DURABILITY	No wear 1 million double rubs		
ECO INFO	Cradle to Cradle Certified™ Silver facts® Certified Silver SCS Indoor Advantage™ Gold PVC Free, Responsible Return Program		
ACOUSTICS	Panels - NRC (Noise Reduction Coefficient) of 0.90 when wrapped on a 2" thick panel Test Method ASTM C 423		
CLEANING CODES	WS & BC - Water / Solvent & Bleach Cleanable		
NOTES	See reverse		
    800.727.6770 carnegiefabrics.com			

Fabric Sample: Meteor 6427 722











Fabric Sample: Meteor 6427 706



DOOR NO.	ROOM	FRAME OPENING		DOOR				FRAME			HEAD	JAMB	SILL
		WIDTH	HEIGHT	THKNS	TYPE	MATERIAL	FINISH	TYPE	MTL	FINISH			
3.321		830.00 mm	2700.00 mm	56.6 mm	DM1	HM	PTD	F4	HM	PTD	13/A6.111	19/A6.111	53/A6.500
3.322		830.00 mm	2700.00 mm	56.6 mm	DM1	HM	PTD	F4	HM	PTD	13/A6.111	19/A6.111	53/A6.500
3.323		830.00 mm	2700.00 mm	56.6 mm	DM1	HM	PTD	F4	HM	PTD	13/A6.111	19/A6.111	NO SILL
3.422		830.00 mm	2700.00 mm	56.6 mm	DM1	HM	PTD	F4	HM	PTD	13/A6.111	19/A6.111	NO SILL
3.423		830.00 mm	2700.00 mm	56.6 mm	DM1	HM	PTD	F4	HM	PTD	13/A6.111	19/A6.111	NO SILL
3.424		830.00 mm	2700.00 mm	56.6 mm	DM1	HM	PTD	F4	HM	PTD	13/A6.111	19/A6.111	NO SILL
3.425		830.00 mm	2700.00 mm	56.6 mm	DM1	HM	PTD	F4	HM	PTD	13/A6.111	19/A6.111	NO SILL
3.427		830.00 mm	2700.00 mm	56.6 mm	DM1	HM	PTD	F4	HM	PTD	13/A6.111	19/A6.111	53/A6.500
3.441		830.00 mm	2700.00 mm	56.6 mm	DM1	HM	PTD	F4	HM	PTD	13/A6.111	19/A6.111	53/A6.500
3.442		830.00 mm	2700.00 mm	56.6 mm	DM1	HM	PTD	F4	HM	PTD	13/A6.111	19/A6.111	53/A6.500
3.443		830.00 mm	2700.00 mm	56.6 mm	DM1	HM	PTD	F4	HM	PTD	13/A6.111	19/A6.111	NO SILL
3.444		830.00 mm	2700.00 mm	56.6 mm	DM1	HM	PTD	F4	HM	PTD	13/A6.111	19/A6.111	NO SILL
3.445		830.00 mm	2700.00 mm	56.6 mm	DM1	HM	PTD	F4	HM	PTD	13/A6.111	19/A6.111	NO SILL
3.446		830.00 mm	2700.00 mm	56.6 mm	DM1	HM	PTD	F4	HM	PTD	13/A6.111	19/A6.111	NO SILL
3.462		830.00 mm	2700.00 mm	56.6 mm	DM1	HM	PTD	F4	HM	PTD	13/A6.111	19/A6.111	53/A6.500
3.463		830.00 mm	2700.00 mm	56.6 mm	DM1	HM	PTD	F4	HM	PTD	13/A6.111	19/A6.111	53/A6.500
3.503		830.00 mm	2700.00 mm	56.6 mm	DM1	HM	PTD	F4	HM	PTD	13/A6.111	19/A6.111	53/A6.500
3.504		830.00 mm	2700.00 mm	56.6 mm	DM1	HM	PTD	F4	HM	PTD	13/A6.111	19/A6.111	NO SILL
3.505		830.00 mm	2700.00 mm	56.6 mm	DM1	HM	PTD	F4	HM	PTD	13/A6.111	19/A6.111	NO SILL
3.506		830.00 mm	2700.00 mm	56.6 mm	DM1	HM	PTD	F4	HM	PTD	13/A6.111	19/A6.111	52/A6.500
3.509		830.00 mm	2700.00 mm	56.6 mm	DM1	HM	PTD	F4	HM	PTD	13/A6.111	19/A6.111	NO SILL
3.531		830.00 mm	2700.00 mm	56.6 mm	DM1	HM	PTD	F4	HM	PTD	13/A6.111	19/A6.111	53/A6.500
3.532		830.00 mm	2700.00 mm	56.6 mm	DM1	HM	PTD	F4	HM	PTD	13/A6.111	19/A6.111	NO SILL
3.533		830.00 mm	2700.00 mm	56.6 mm	DM1	HM	PTD	F4	HM	PTD	13/A6.111	19/A6.111	NO SILL
3.534		830.00 mm	2700.00 mm	56.6 mm	DM1	HM	PTD	F4	HM	PTD	13/A6.111	19/A6.111	NO SILL
3.535		830.00 mm	2700.00 mm	56.6 mm	DM1	HM	PTD	F4	HM	PTD	13/A6.111	19/A6.111	NO SILL
3.540		830.00 mm	2700.00 mm	56.6 mm	DM1	HM	PTD	F4	HM	PTD	13/A6.111	19/A6.111	NO SILL
3.541		830.00 mm	2700.00 mm	56.6 mm	DM1	HM	PTD	F4	HM	PTD	13/A6.111	19/A6.111	53/A6.500
3.561		830.00 mm	2700.00 mm	56.6 mm	DM1	HM	PTD	F4	HM	PTD	13/A6.111	19/A6.111	NO SILL
3.562		830.00 mm	2700.00 mm	56.6 mm	DM1	HM	PTD	F4	HM	PTD	13/A6.111	19/A6.111	NO SILL
3.563		830.00 mm	2700.00 mm	56.6 mm	DM1	HM	PTD	F4	HM	PTD	13/A6.111	19/A6.111	53/A6.500
3.564		830.00 mm	2700.00 mm	56.6 mm	DM1	HM	PTD	F4	HM	PTD	13/A6.111	19/A6.111	53/A6.500
3.565		830.00 mm	2700.00 mm	56.6 mm	DM1	HM	PTD	F4	HM	PTD	13/A6.111	19/A6.111	NO SILL
3.566		830.00 mm	2700.00 mm	56.6 mm	DM1	HM	PTD	F4	HM	PTD	13/A6.111	19/A6.111	NO SILL
3.567		830.00 mm	2700.00 mm	56.6 mm	DM1	HM	PTD	F4	HM	PTD	13/A6.111	19/A6.111	NO SILL
3.568		830.00 mm	2700.00 mm	56.6 mm	DM1	HM	PTD	F4	HM	PTD	13/A6.111	19/A6.111	NO SILL
3.570		830.00 mm	2700.00 mm	56.6 mm	DM1	HM	PTD	F4	HM	PTD	13/A6.111	19/A6.111	NO SILL
4.211		830.00 mm	2700.00 mm	56.6 mm	DM1	HM	PTD	F4	HM	PTD	13/A6.111	19/A6.111	53/A6.500
4.214		830.00 mm	2700.00 mm	56.6 mm	DM1	HM	PTD	F4	HM	PTD	13/A6.111	19/A6.111	NO SILL
4.215		830.00 mm	2700.00 mm	56.6 mm	DM1	HM	PTD	F4	HM	PTD	13/A6.111	19/A6.111	NO SILL
4.217		830.00 mm	2700.00 mm	56.6 mm	DM1	HM	PTD	F4	HM	PTD	13/A6.111	19/A6.111	NO SILL
4.219		830.00 mm	2700.00 mm	56.6 mm	DM1	HM	PTD	F4	HM	PTD	13/A6.111	19/A6.111	53/A6.500

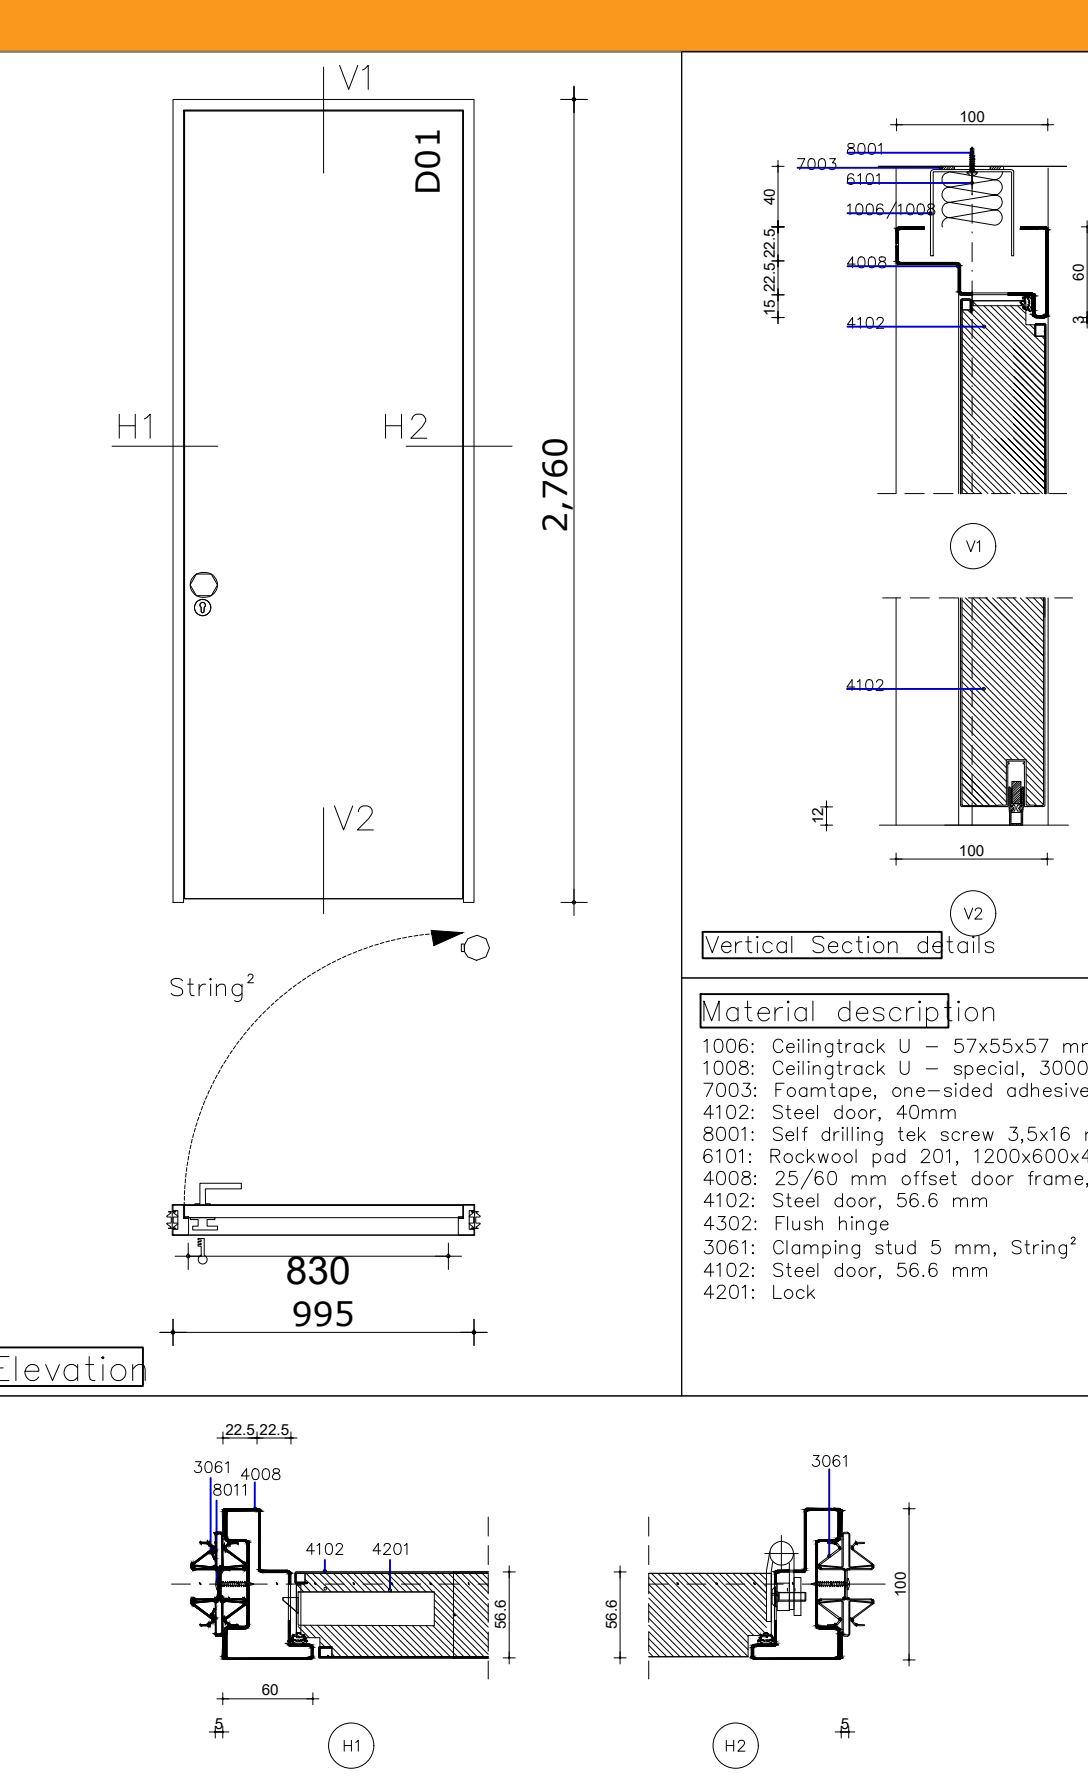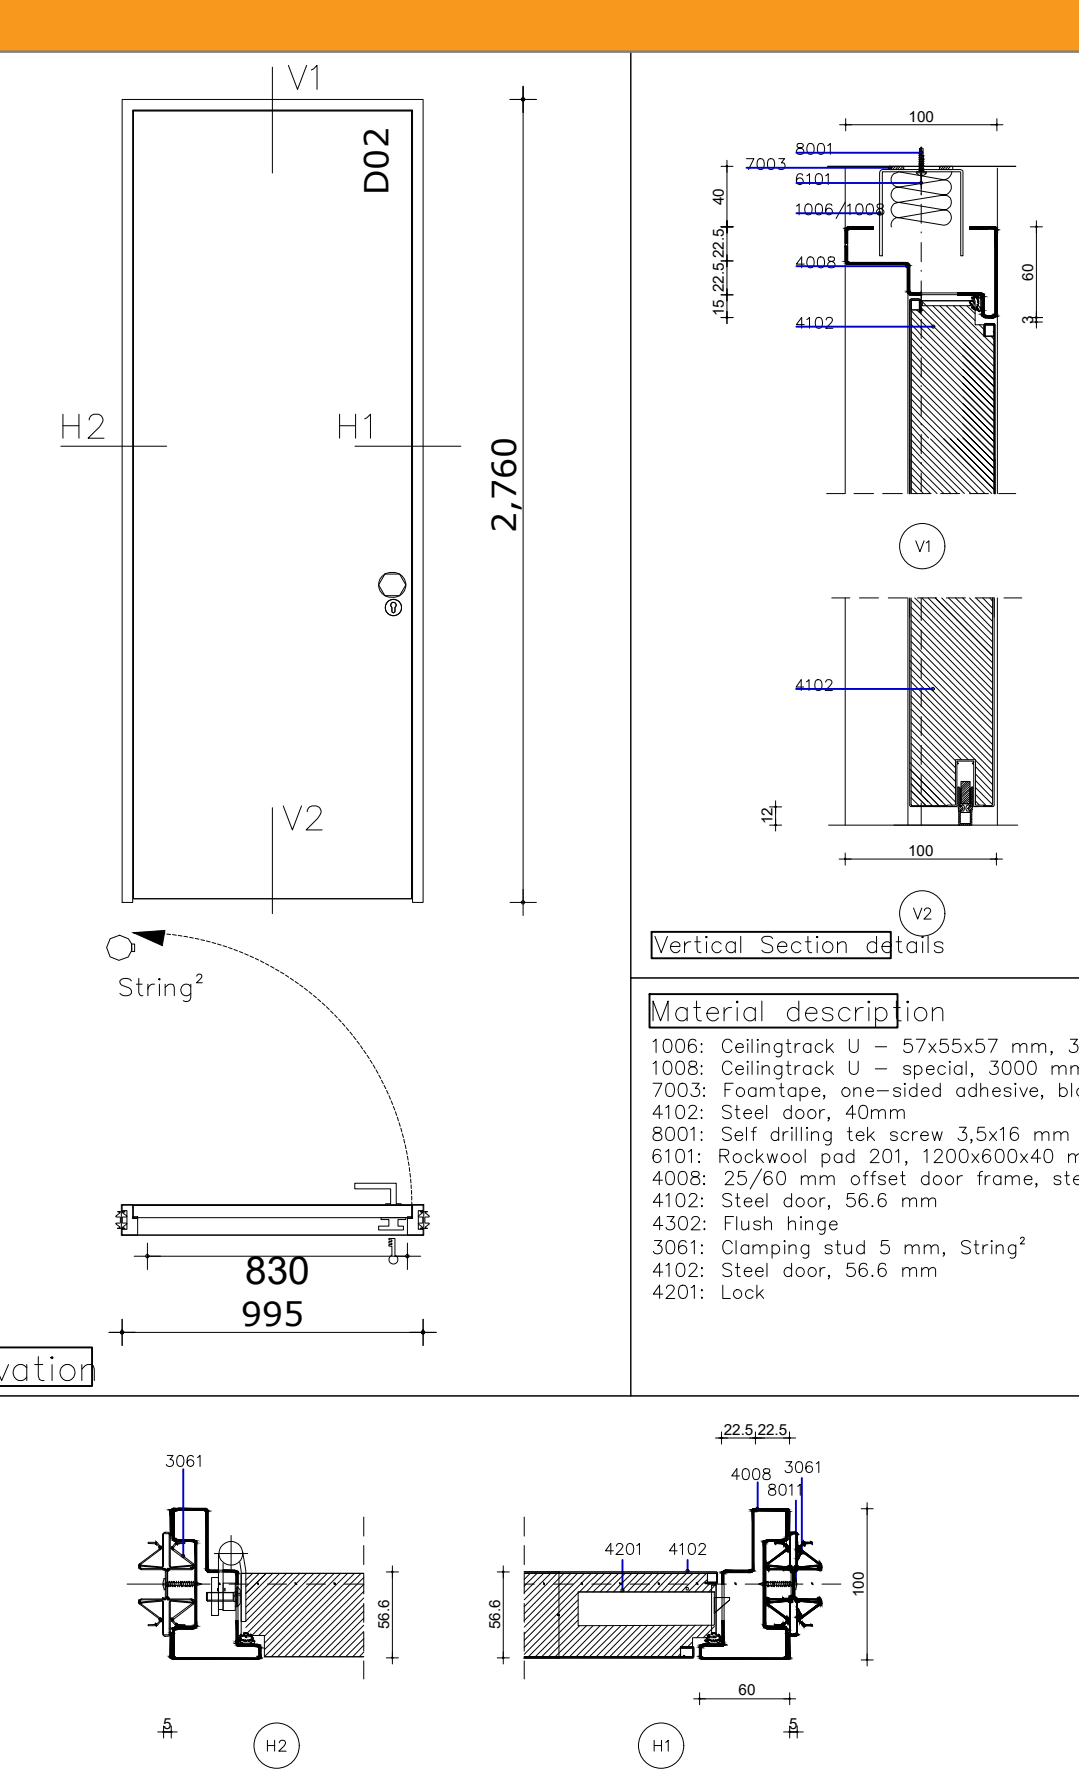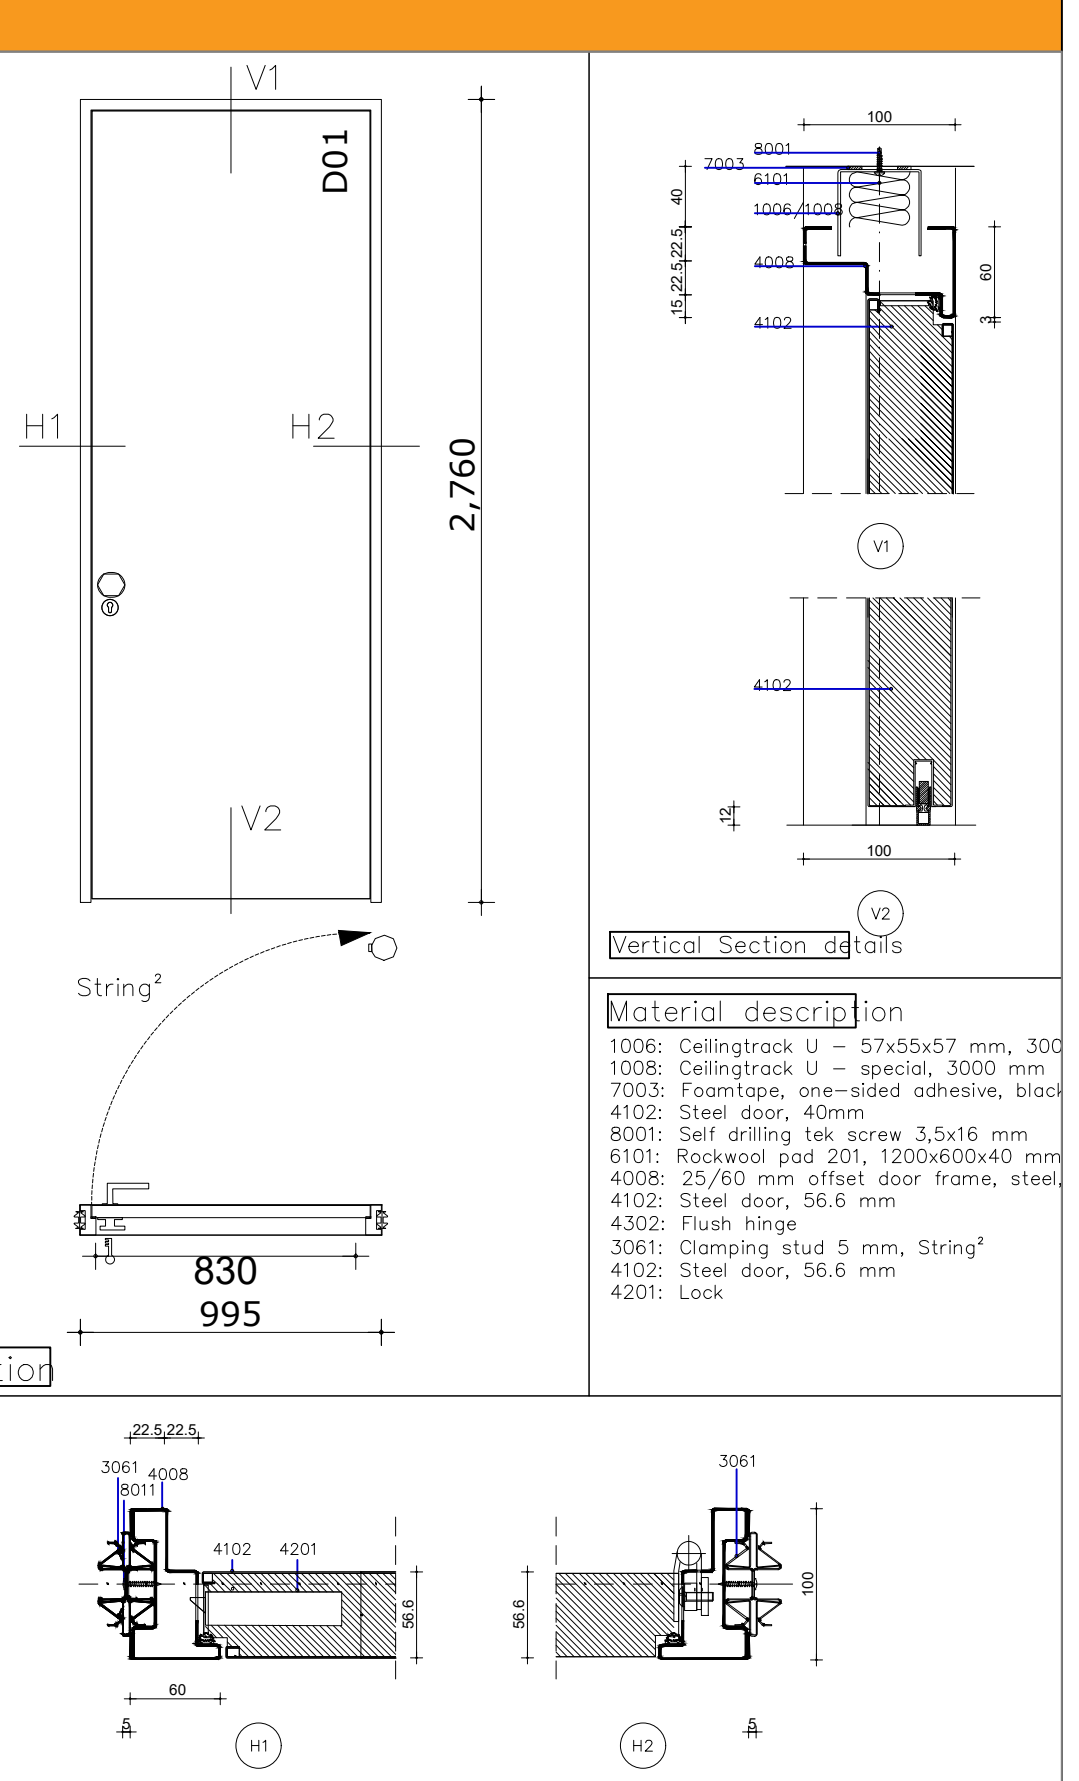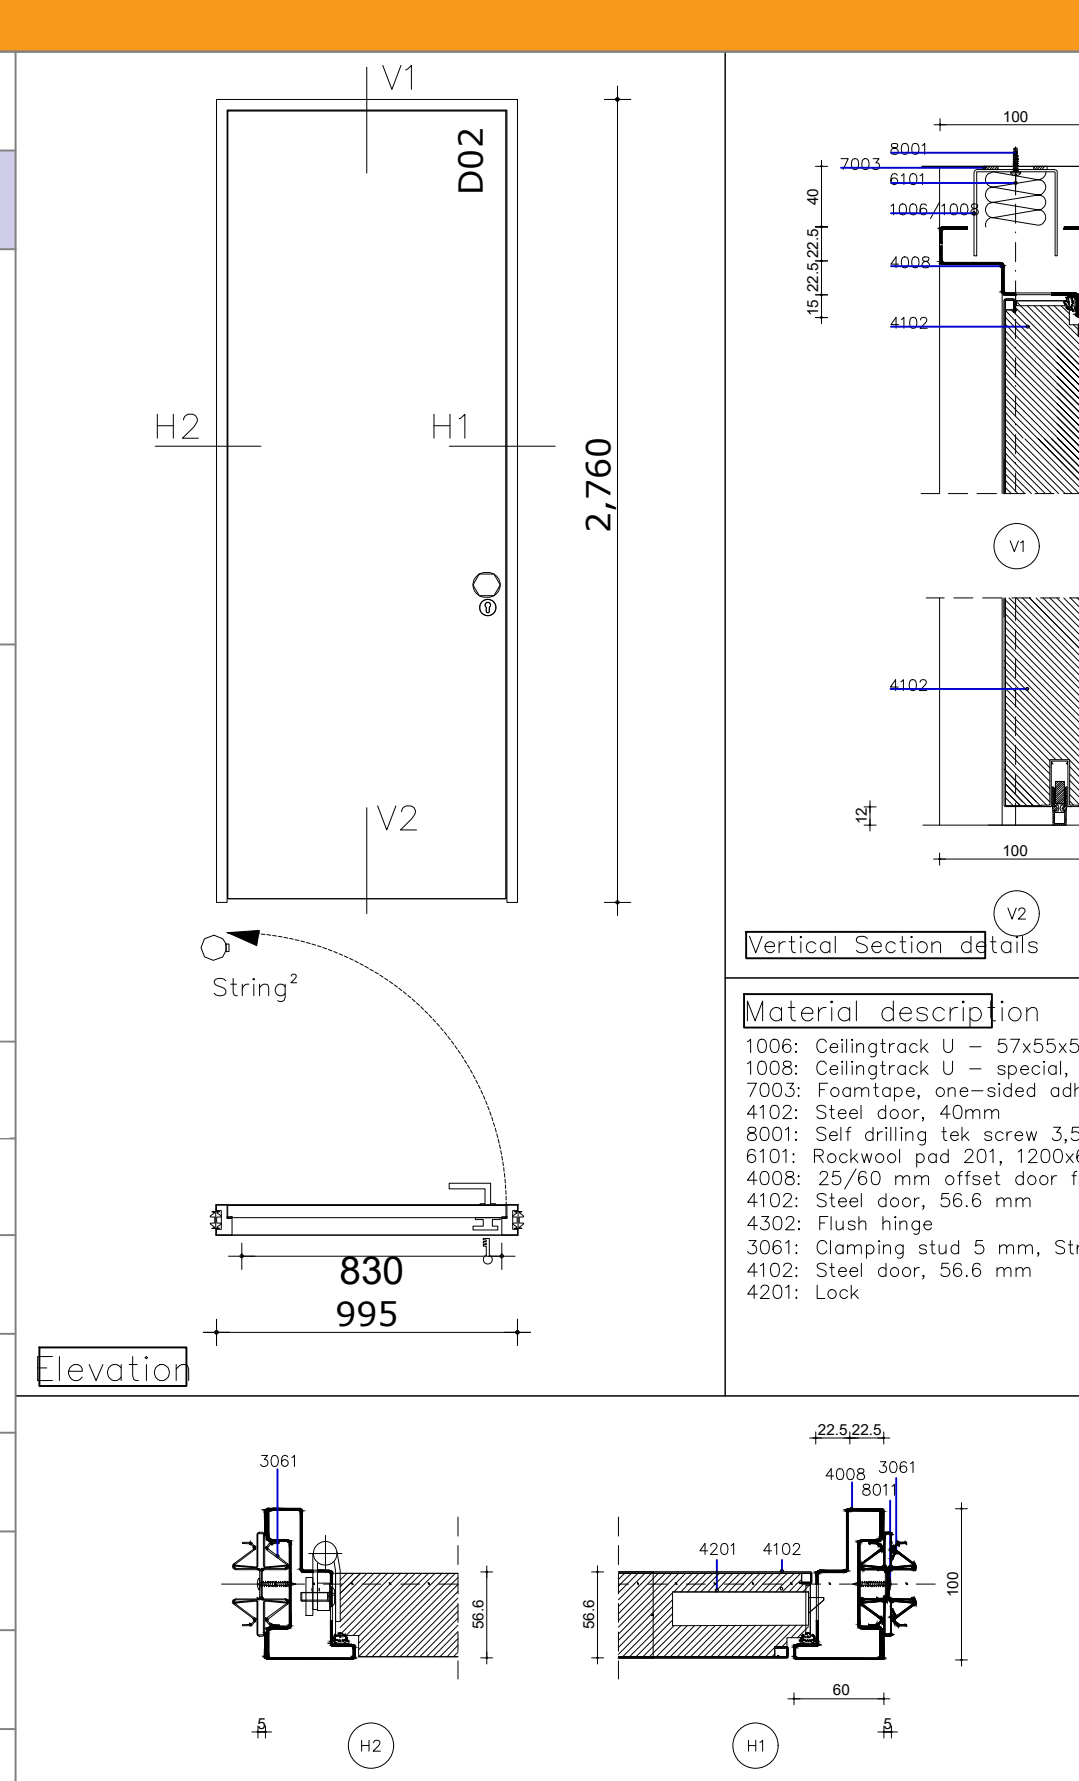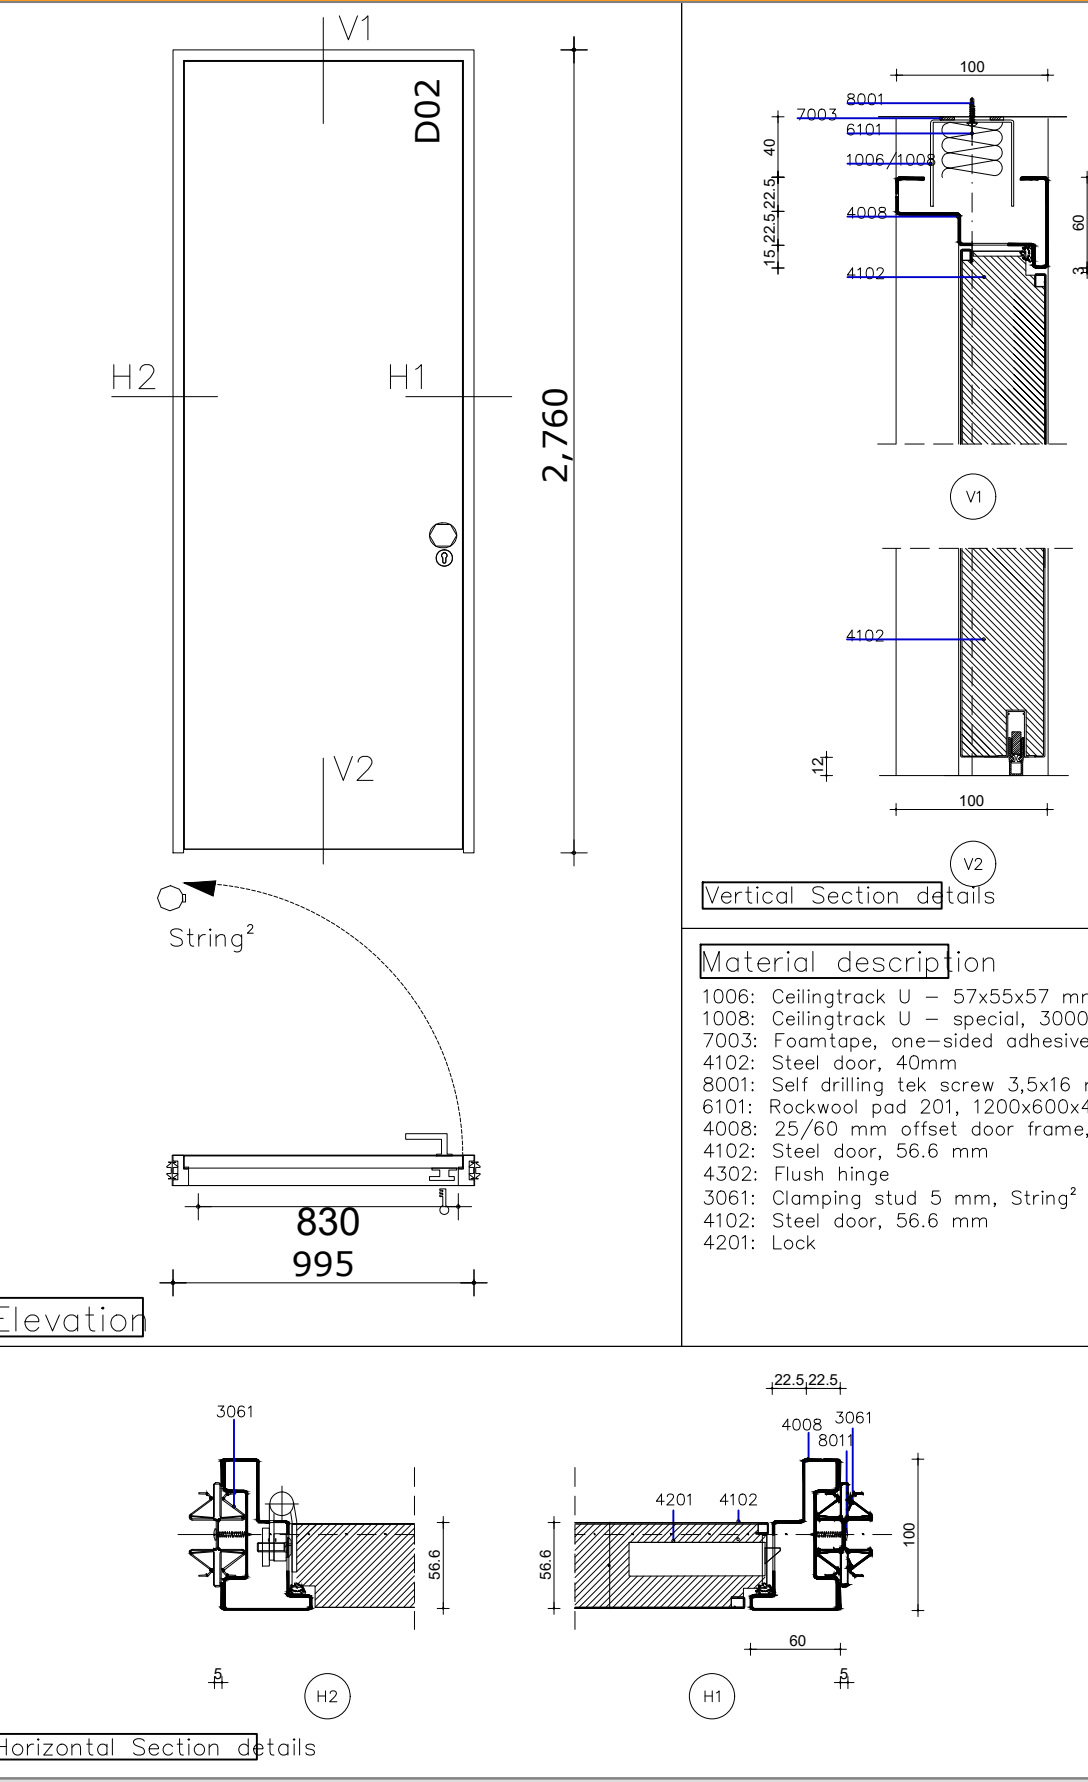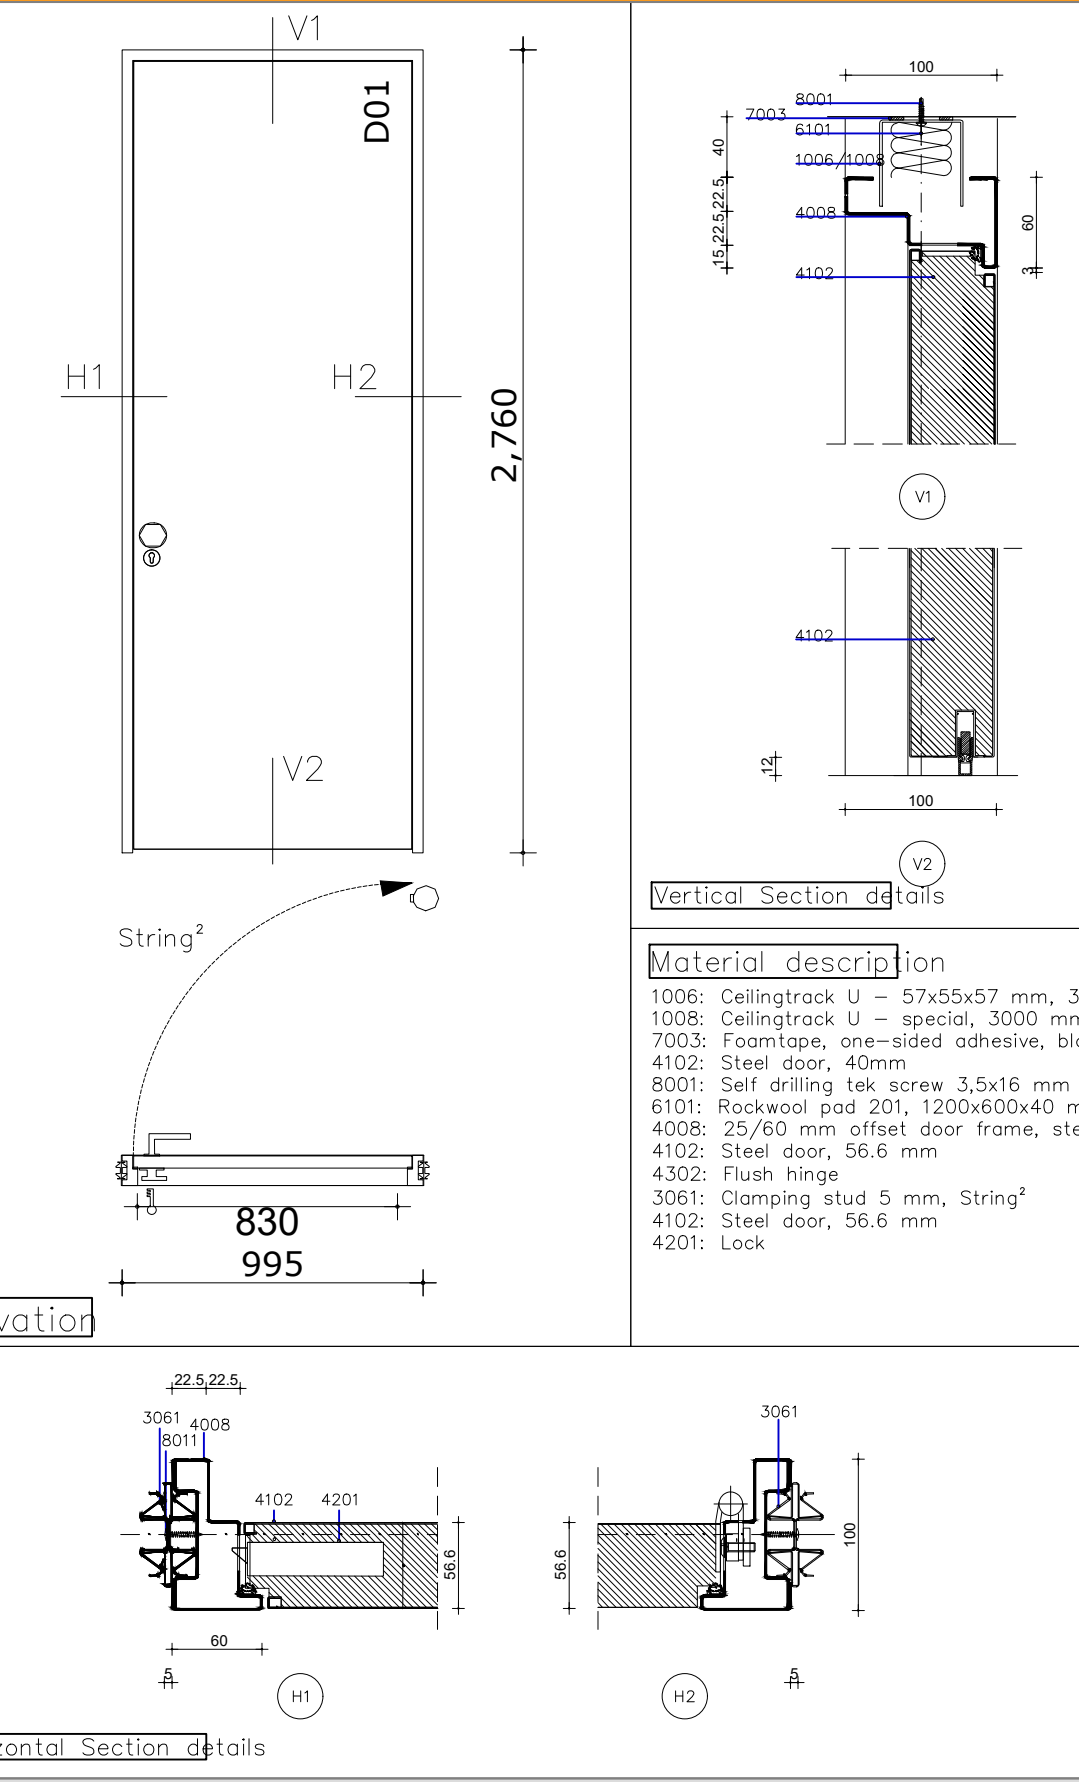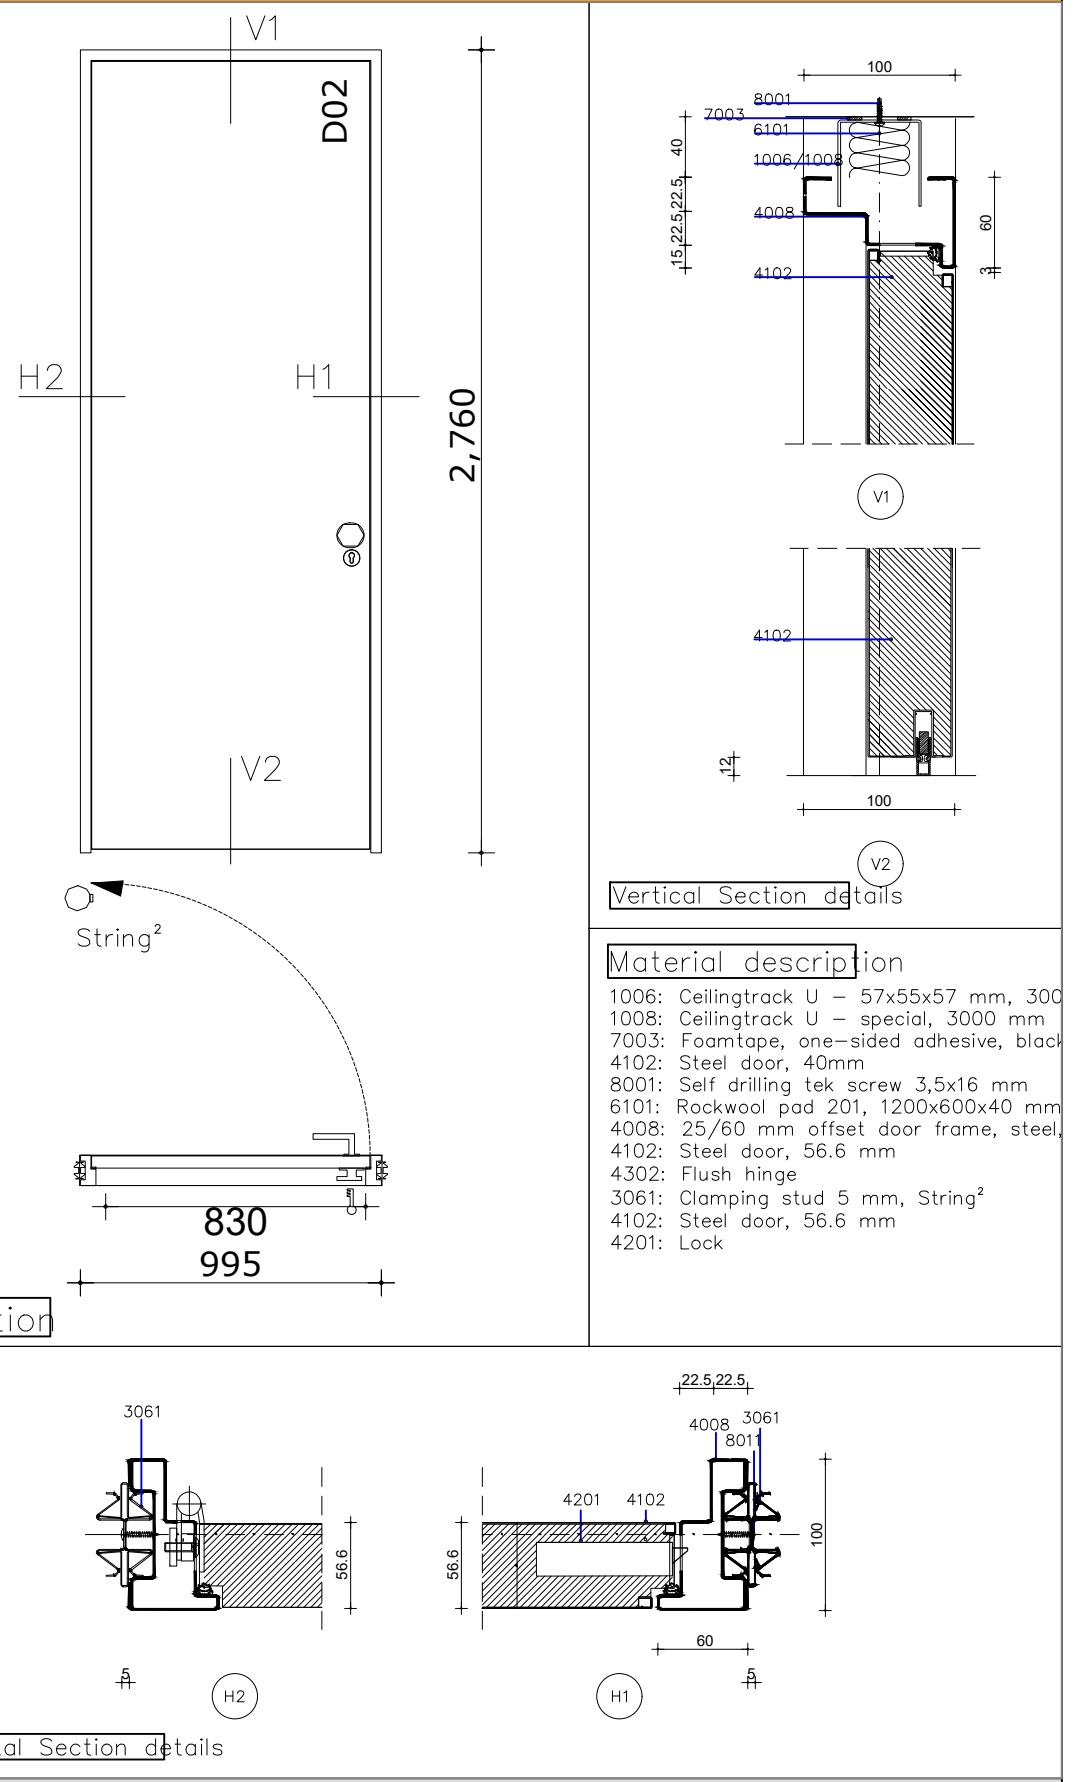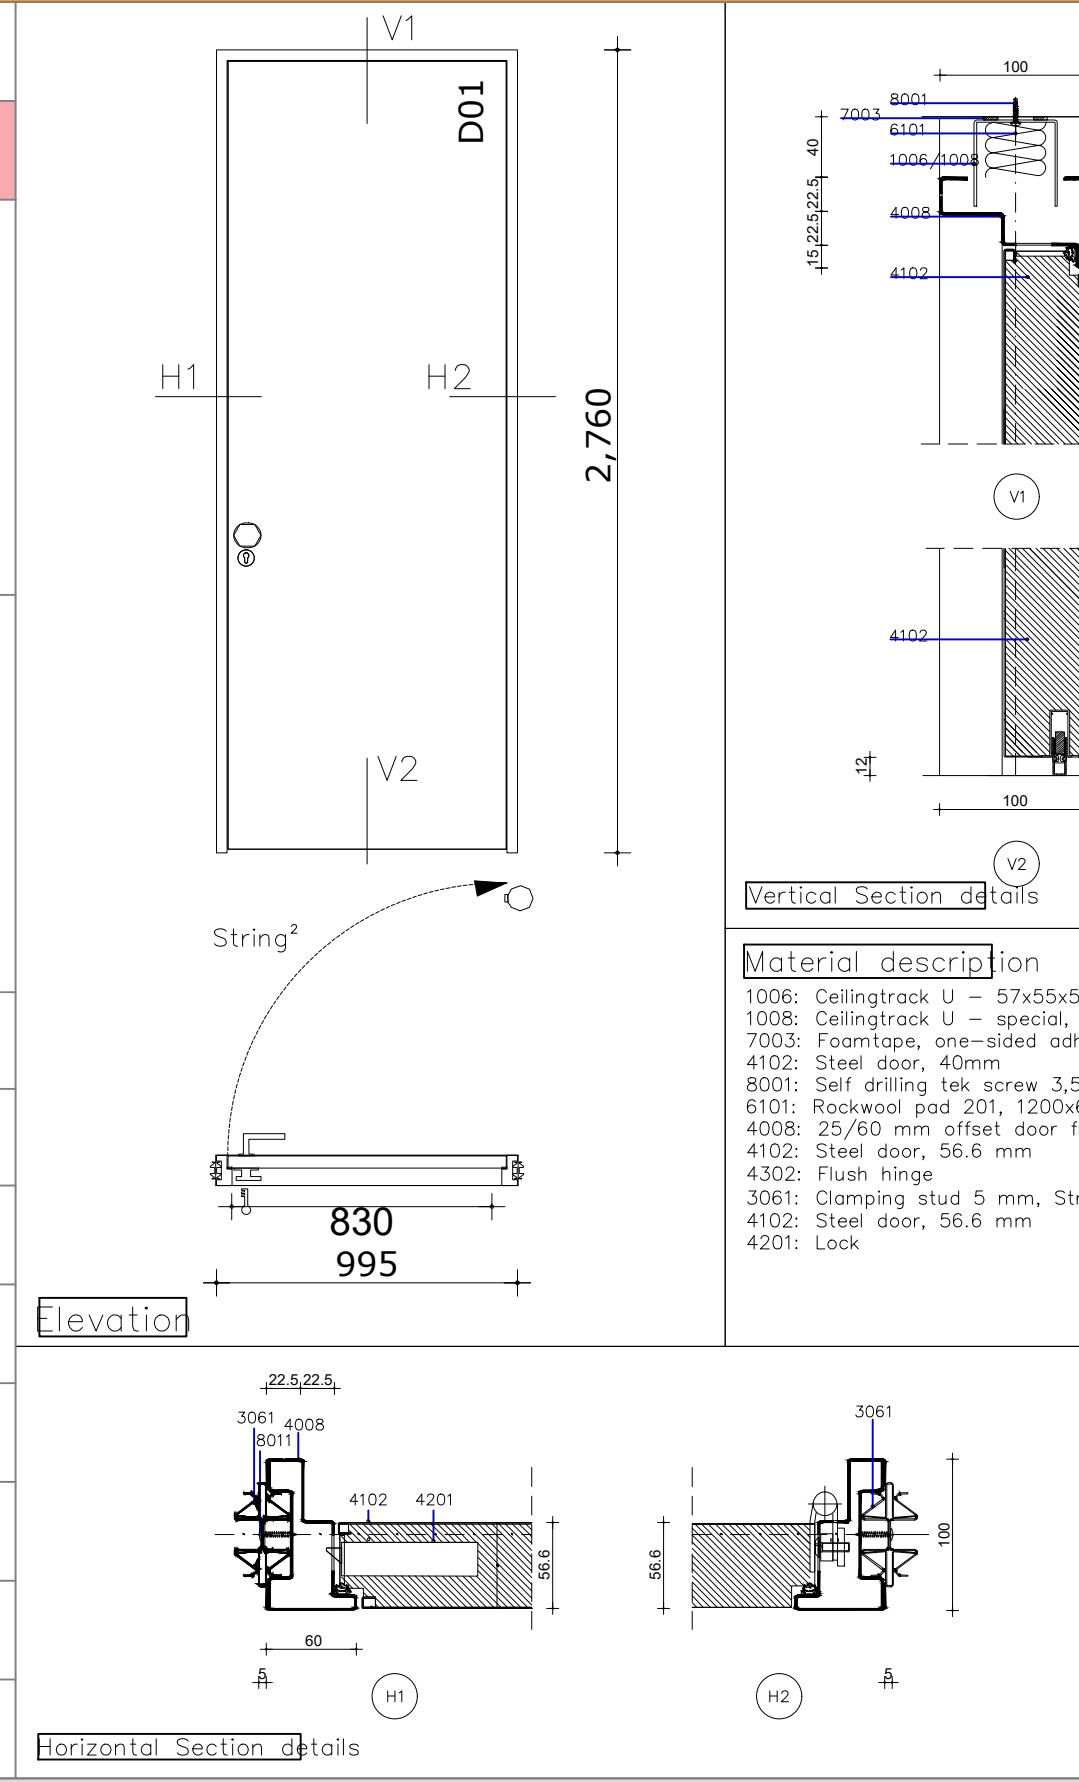[illegible]

1	2	3	4	5	6	7	8	9	10	11	12	13	14	15	16	17	18	19	20	
P	Steel door, 56.6mm D01				Steel door, 56.6mm D02				Steel door, 56.6mm D01				Steel door, 56.6mm D02				Steel door, 56.6mm D02				CADDELL PROJECT 2030-Additional scope	
O	<table><tr><td>FLOOR</td><td>3rd</td></tr><tr><td>COLOR ZONE</td><td>EAST</td></tr><tr><td>ROOM No.</td><td>3.503, 3.505, 3.531, 3.533, 3.535, 3.541, 3.561, 3.564, 3.566, 3.570</td></tr><tr><td>WALL No.</td><td>39, 54, 65, 74, 101, 113</td></tr><tr><td>QUANTITY</td><td>10 Nos.</td></tr><tr><td>DOOR FRAME COLOUR</td><td>M 9003 Silk gloss</td></tr><tr><td>DOOR LEAF COLOUR</td><td>M 9003 Silk gloss</td></tr><tr><td>DOOR HANDING</td><td>LEFT (LI)</td></tr><tr><td>FIRE RATING(HR)</td><td>NIL</td></tr><tr><td>DOOR FRAME RUBBER</td><td>GREY</td></tr><tr><td>ACOUSTIC RATING</td><td>37 dB</td></tr></table>				FLOOR	3rd	COLOR ZONE	EAST	ROOM No.	3.503, 3.505, 3.531, 3.533, 3.535, 3.541, 3.561, 3.564, 3.566, 3.570	WALL No.	39, 54, 65, 74, 101, 113	QUANTITY	10 Nos.	DOOR FRAME COLOUR	M 9003 Silk gloss	DOOR LEAF COLOUR	M 9003 Silk gloss	DOOR HANDING	LEFT (LI)	FIRE RATING(HR)	NIL	DOOR FRAME RUBBER	GREY	ACOUSTIC RATING	37 dB	<table><tr><td>FLOOR</td><td>3rd</td></tr><tr><td>COLOR ZONE</td><td>EAST</td></tr><tr><td>ROOM No.</td><td>3.504, 3.509, 3.532, 3.534, 3.540, 3.562, 3.565</td></tr><tr><td>WALL No.</td><td>39, 54, 65, 74, 101, 113</td></tr><tr><td>QUANTITY</td><td>7 Nos.</td></tr><tr><td>DOOR FRAME COLOUR</td><td>M 9003 Silk gloss</td></tr><tr><td>DOOR LEAF COLOUR</td><td>M 9003 Silk gloss</td></tr><tr><td>DOOR HANDING</td><td>RIGHT (RE)</td></tr><tr><td>FIRE RATING(HR)</td><td>NIL</td></tr><tr><td>DOOR FRAME RUBBER</td><td>GREY</td></tr><tr><td>ACOUSTIC RATING</td><td>37 dB</td></tr></table>				FLOOR	3rd	COLOR ZONE	EAST	ROOM No.	3.504, 3.509, 3.532, 3.534, 3.540, 3.562, 3.565	WALL No.	39, 54, 65, 74, 101, 113	QUANTITY	7 Nos.	DOOR FRAME COLOUR	M 9003 Silk gloss	DOOR LEAF COLOUR	M 9003 Silk gloss	DOOR HANDING	RIGHT (RE)	FIRE RATING(HR)	NIL	DOOR FRAME RUBBER	GREY	ACOUSTIC RATING	37 dB	<table><tr><td>FLOOR</td><td>3rd</td></tr><tr><td>COLOR ZONE</td><td>EAST</td></tr><tr><td>ROOM No.</td><td>3.568</td></tr><tr><td>WALL No.</td><td>116</td></tr><tr><td>QUANTITY</td><td>1 No.</td></tr><tr><td>DOOR FRAME COLOUR</td><td>M 9003 Silk gloss</td></tr><tr><td>DOOR LEAF COLOUR</td><td>M 9003 Silk gloss</td></tr><tr><td>DOOR HANDING</td><td>LEFT (LI)</td></tr><tr><td>FIRE RATING(HR)</td><td>NIL</td></tr><tr><td>DOOR FRAME RUBBER</td><td>GREY</td></tr><tr><td>ACOUSTIC RATING</td><td>37 dB</td></tr></table>				FLOOR	3rd	COLOR ZONE	EAST	ROOM No.	3.568	WALL No.	116	QUANTITY	1 No.	DOOR FRAME COLOUR	M 9003 Silk gloss	DOOR LEAF COLOUR	M 9003 Silk gloss	DOOR HANDING	LEFT (LI)	FIRE RATING(HR)	NIL	DOOR FRAME RUBBER	GREY	ACOUSTIC RATING	37 dB	<table><tr><td>FLOOR</td><td>3rd</td></tr><tr><td>COLOR ZONE</td><td>EAST</td></tr><tr><td>ROOM No.</td><td>3.563, 3.567</td></tr><tr><td>WALL No.</td><td>101, 116</td></tr><tr><td>QUANTITY</td><td>2 Nos.</td></tr><tr><td>DOOR FRAME COLOUR</td><td>M 9003 Silk gloss</td></tr><tr><td>DOOR LEAF COLOUR</td><td>M 9003 Silk gloss</td></tr><tr><td>DOOR HANDING</td><td>RIGHT (RE)</td></tr><tr><td>FIRE RATING(HR)</td><td>NIL</td></tr><tr><td>DOOR FRAME RUBBER</td><td>GREY</td></tr><tr><td>ACOUSTIC RATING</td><td>37 dB</td></tr></table>				FLOOR	3rd	COLOR ZONE	EAST	ROOM No.	3.563, 3.567	WALL No.	101, 116	QUANTITY	2 Nos.	DOOR FRAME COLOUR	M 9003 Silk gloss	DOOR LEAF COLOUR	M 9003 Silk gloss	DOOR HANDING	RIGHT (RE)	FIRE RATING(HR)	NIL	DOOR FRAME RUBBER	GREY	ACOUSTIC RATING	37 dB	GENERAL NOTES			
FLOOR	3rd	
COLOR ZONE	EAST	
ROOM No.	3.503, 3.505, 3.531, 3.533, 3.535, 3.541, 3.561, 3.564, 3.566, 3.570	
WALL No.	39, 54, 65, 74, 101, 113	
QUANTITY	10 Nos.	
DOOR FRAME COLOUR	M 9003 Silk gloss	
DOOR LEAF COLOUR	M 9003 Silk gloss	
DOOR HANDING	LEFT (LI)	
FIRE RATING(HR)	NIL	
DOOR FRAME RUBBER	GREY	
ACOUSTIC RATING	37 dB	
FLOOR	3rd	
COLOR ZONE	EAST	
ROOM No.	3.504, 3.509, 3.532, 3.534, 3.540, 3.562, 3.565	
WALL No.	39, 54, 65, 74, 101, 113	
QUANTITY	7 Nos.	
DOOR FRAME COLOUR	M 9003 Silk gloss	
DOOR LEAF COLOUR	M 9003 Silk gloss	
DOOR HANDING	RIGHT (RE)	
FIRE RATING(HR)	NIL	
DOOR FRAME RUBBER	GREY	
ACOUSTIC RATING	37 dB	
FLOOR	3rd	
COLOR ZONE	EAST	
ROOM No.	3.568	
WALL No.	116	
QUANTITY	1 No.	
DOOR FRAME COLOUR	M 9003 Silk gloss	
DOOR LEAF COLOUR	M 9003 Silk gloss	
DOOR HANDING	LEFT (LI)	
FIRE RATING(HR)	NIL	
DOOR FRAME RUBBER	GREY	
ACOUSTIC RATING	37 dB	
FLOOR	3rd	
COLOR ZONE	EAST	
ROOM No.	3.563, 3.567	
WALL No.	101, 116	
QUANTITY	2 Nos.	
DOOR FRAME COLOUR	M 9003 Silk gloss	
DOOR LEAF COLOUR	M 9003 Silk gloss	
DOOR HANDING	RIGHT (RE)	
FIRE RATING(HR)	NIL	
DOOR FRAME RUBBER	GREY	
ACOUSTIC RATING	37 dB	
N	
M	IRONMONGERY				IRONMONGERY				IRONMONGERY				IRONMONGERY				IRONMONGERY	
L	
K	
J	
I	
H	Steel door, 56.6mm D02				Steel door, 56.6mm D01				Steel door, 56.6mm D02				Steel door, 56.6mm D01				Steel door, 56.6mm D01	
G	<table><tr><td>FLOOR</td><td>3rd</td></tr><tr><td>COLOR ZONE</td><td>EAST</td></tr><tr><td>ROOM No.</td><td>3.506</td></tr><tr><td>WALL No.</td><td>54</td></tr><tr><td>QUANTITY</td><td>1 No.</td></tr><tr><td>DOOR FRAME COLOUR</td><td>M 9003 Silk gloss</td></tr><tr><td>DOOR LEAF COLOUR</td><td>M 9003 Silk gloss</td></tr><tr><td>DOOR HANDING</td><td>RIGHT (RE)</td></tr><tr><td>FIRE RATING(HR)</td><td>NIL</td></tr><tr><td>DOOR FRAME RUBBER</td><td>GREY</td></tr><tr><td>ACOUSTIC RATING</td><td>37 dB</td></tr></table>				FLOOR	3rd	COLOR ZONE	EAST	ROOM No.	3.506	WALL No.	54	QUANTITY	1 No.	DOOR FRAME COLOUR	M 9003 Silk gloss	DOOR LEAF COLOUR	M 9003 Silk gloss	DOOR HANDING	RIGHT (RE)	FIRE RATING(HR)	NIL	DOOR FRAME RUBBER	GREY	ACOUSTIC RATING	37 dB	<table><tr><td>FLOOR</td><td>3rd</td></tr><tr><td>COLOR ZONE</td><td>NORTH</td></tr><tr><td>ROOM No.</td><td>3.423, 3.425, 3.441, 3.442, 3.443, 3.445, 3.463</td></tr><tr><td>WALL No.</td><td>1, 3, 5, 6, 41</td></tr><tr><td>QUANTITY</td><td>7 Nos.</td></tr><tr><td>DOOR FRAME COLOUR</td><td>M 9003 Silk gloss</td></tr><tr><td>DOOR LEAF COLOUR</td><td>M 9003 Silk gloss</td></tr><tr><td>DOOR HANDING</td><td>LEFT (LI)</td></tr><tr><td>FIRE RATING(HR)</td><td>NIL</td></tr><tr><td>DOOR FRAME RUBBER</td><td>GREY</td></tr><tr><td>ACOUSTIC RATING</td><td>37 dB</td></tr></table>				FLOOR	3rd	COLOR ZONE	NORTH	ROOM No.	3.423, 3.425, 3.441, 3.442, 3.443, 3.445, 3.463	WALL No.	1, 3, 5, 6, 41	QUANTITY	7 Nos.	DOOR FRAME COLOUR	M 9003 Silk gloss	DOOR LEAF COLOUR	M 9003 Silk gloss	DOOR HANDING	LEFT (LI)	FIRE RATING(HR)	NIL	DOOR FRAME RUBBER	GREY	ACOUSTIC RATING	37 dB	<table><tr><td>FLOOR</td><td>3rd</td></tr><tr><td>COLOR ZONE</td><td>NORTH</td></tr><tr><td>ROOM No.</td><td>3.422, 3.424, 3.427, 3.444, 3.446, 3.462</td></tr><tr><td>WALL No.</td><td>1, 5, 6, 41</td></tr><tr><td>QUANTITY</td><td>6 Nos.</td></tr><tr><td>DOOR FRAME COLOUR</td><td>M 9003 Silk gloss</td></tr><tr><td>DOOR LEAF COLOUR</td><td>M 9003 Silk gloss</td></tr><tr><td>DOOR HANDING</td><td>RIGHT (RE)</td></tr><tr><td>FIRE RATING(HR)</td><td>NIL</td></tr><tr><td>DOOR FRAME RUBBER</td><td>GREY</td></tr><tr><td>ACOUSTIC RATING</td><td>37 dB</td></tr></table>				FLOOR	3rd	COLOR ZONE	NORTH	ROOM No.	3.422, 3.424, 3.427, 3.444, 3.446, 3.462	WALL No.	1, 5, 6, 41	QUANTITY	6 Nos.	DOOR FRAME COLOUR	M 9003 Silk gloss	DOOR LEAF COLOUR	M 9003 Silk gloss	DOOR HANDING	RIGHT (RE)	FIRE RATING(HR)	NIL	DOOR FRAME RUBBER	GREY	ACOUSTIC RATING	37 dB	<table><tr><td>FLOOR</td><td>3rd</td></tr><tr><td>COLOR ZONE</td><td>WEST</td></tr><tr><td>ROOM No.</td><td>3.322, 3.323</td></tr><tr><td>WALL No.</td><td>128</td></tr><tr><td>QUANTITY</td><td>2 Nos.</td></tr><tr><td>DOOR FRAME COLOUR</td><td>M 9003 Silk gloss</td></tr><tr><td>DOOR LEAF COLOUR</td><td>M 9003 Silk gloss</td></tr><tr><td>DOOR HANDING</td><td>LEFT (LI)</td></tr><tr><td>FIRE RATING(HR)</td><td>NIL</td></tr><tr><td>DOOR FRAME RUBBER</td><td>GREY</td></tr><tr><td>ACOUSTIC RATING</td><td>37 dB</td></tr></table>				FLOOR	3rd	COLOR ZONE	WEST	ROOM No.	3.322, 3.323	WALL No.	128	QUANTITY	2 Nos.	DOOR FRAME COLOUR	M 9003 Silk gloss	DOOR LEAF COLOUR	M 9003 Silk gloss	DOOR HANDING	LEFT (LI)	FIRE RATING(HR)	NIL	DOOR FRAME RUBBER	GREY	ACOUSTIC RATING	37 dB				
FLOOR	3rd	
COLOR ZONE	EAST	
ROOM No.	3.506	
WALL No.	54	
QUANTITY	1 No.	
DOOR FRAME COLOUR	M 9003 Silk gloss	
DOOR LEAF COLOUR	M 9003 Silk gloss	
DOOR HANDING	RIGHT (RE)	
FIRE RATING(HR)	NIL	
DOOR FRAME RUBBER	GREY	
ACOUSTIC RATING	37 dB	
FLOOR	3rd	
COLOR ZONE	NORTH	
ROOM No.	3.423, 3.425, 3.441, 3.442, 3.443, 3.445, 3.463	
WALL No.	1, 3, 5, 6, 41	
QUANTITY	7 Nos.	
DOOR FRAME COLOUR	M 9003 Silk gloss	
DOOR LEAF COLOUR	M 9003 Silk gloss	
DOOR HANDING	LEFT (LI)	
FIRE RATING(HR)	NIL	
DOOR FRAME RUBBER	GREY	
ACOUSTIC RATING	37 dB	
FLOOR	3rd	
COLOR ZONE	NORTH	
ROOM No.	3.422, 3.424, 3.427, 3.444, 3.446, 3.462	
WALL No.	1, 5, 6, 41	
QUANTITY	6 Nos.	
DOOR FRAME COLOUR	M 9003 Silk gloss	
DOOR LEAF COLOUR	M 9003 Silk gloss	
DOOR HANDING	RIGHT (RE)	
FIRE RATING(HR)	NIL	
DOOR FRAME RUBBER	GREY	
ACOUSTIC RATING	37 dB	
FLOOR	3rd	
COLOR ZONE	WEST	
ROOM No.	3.322, 3.323	
WALL No.	128	
QUANTITY	2 Nos.	
DOOR FRAME COLOUR	M 9003 Silk gloss	
DOOR LEAF COLOUR	M 9003 Silk gloss	
DOOR HANDING	LEFT (LI)	
FIRE RATING(HR)	NIL	
DOOR FRAME RUBBER	GREY	
ACOUSTIC RATING	37 dB	
F	
E	IRONMONGERY				IRONMONGERY				IRONMONGERY				IRONMONGERY				IRONMONGERY	
D	
C	
B	
A	
1	2	3	4	5	6	7	8	9	10	11	12	13	14	15	16	17	18	19	20	

CADDELL PROJECT
2030-Additional scope

GENERAL NOTES

00	DOOR SCHEDULE FOR APPROVAL	30.01.2021			
Rev Number	Description	Date			
Revisions					
CADDELL		CADDELL CONSTRUCTION CO. INC. MAARS 50, Box 1000 3840, Stn. Norwest Calgary, Alberta T2C 1A1 Tel: (403) 241-4411 Fax: (403) 241-4424 www.caddeLL.ca info@caddeLL.ca			
(SUB-) CONTRACTOR		MANUFACTURER			
Drawing Title					
MAARS SHOP DRAWINGS DOOR SCHEDULE					
DRG Project Number 2030-Additional scope	Drawing Scale 1:100	Phase SHOP DRAWING			
DRG File Name CADDFILENAME	DRG File Scale NTS				
Date 30.01.2021	Drawn By MUJUN	Sheet Number 1/3			
Checked By VINEETH					

